
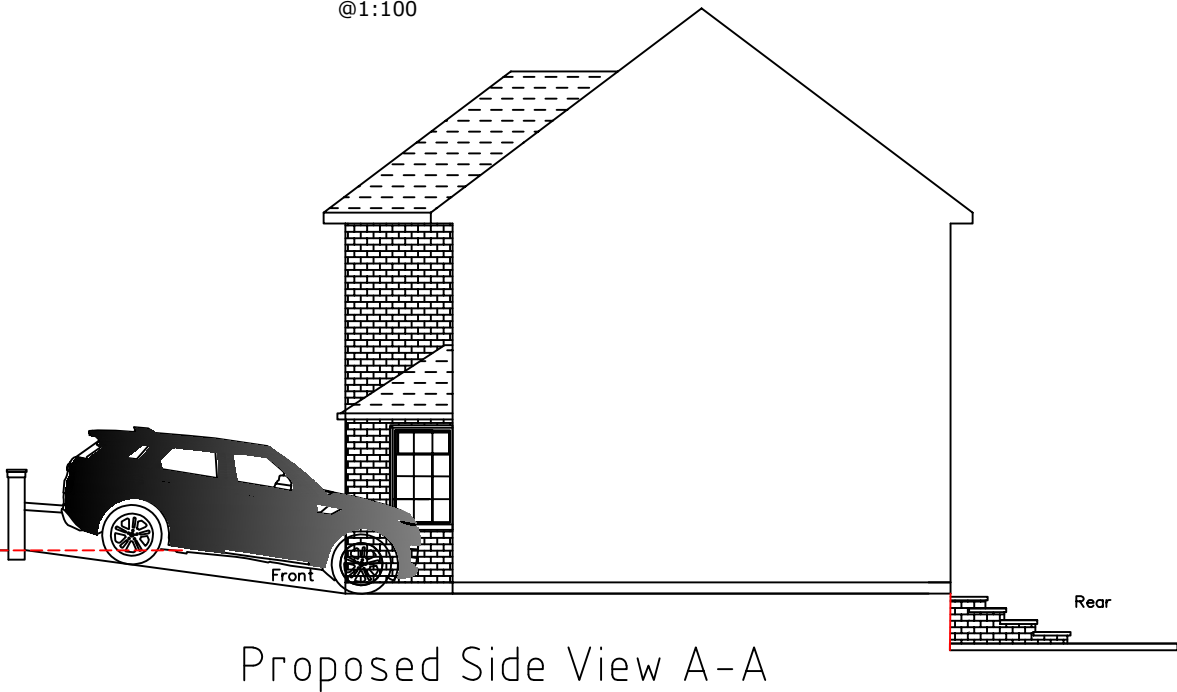
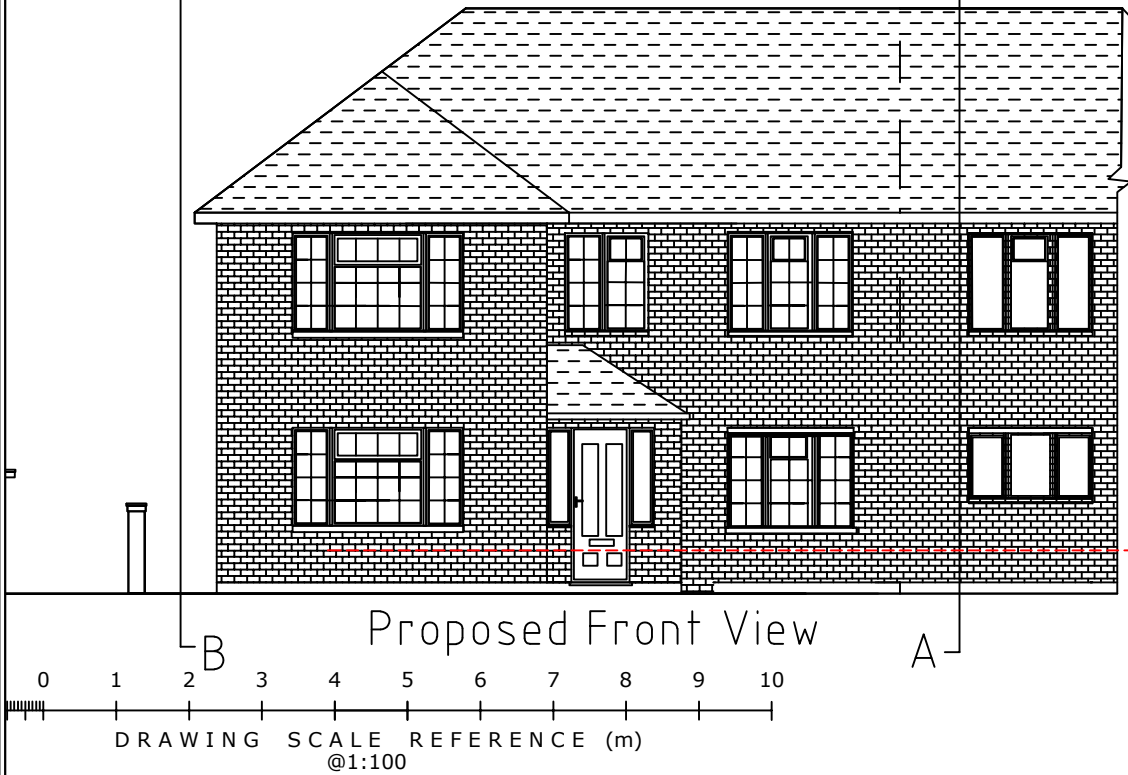
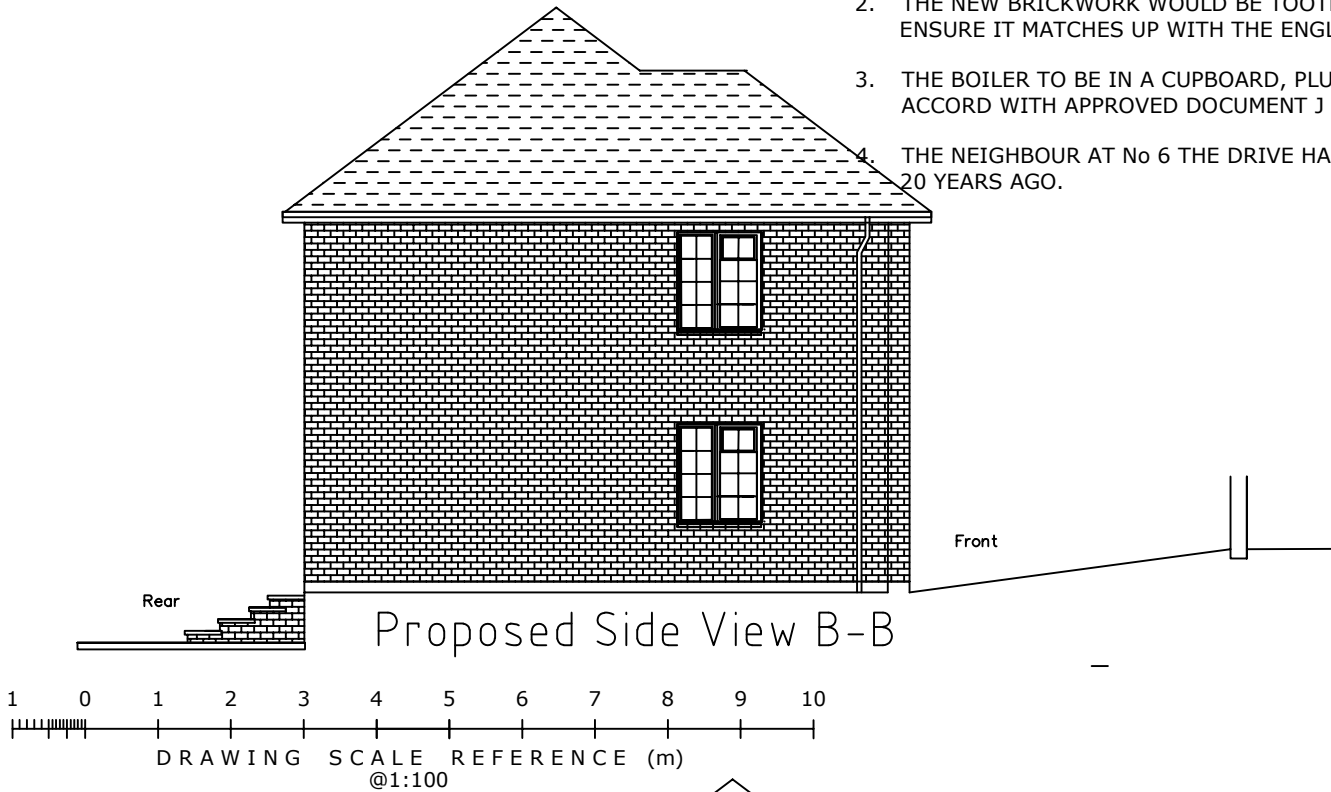


This drawing is protected by copyright and must not be copied or reproduced without the written consent of L Brown Associates Ltd. All dimensions and sizes to be checked on site. North points are indicative.

NOTES

1. THIS DRAWING IS TO BE READ IN CONJUNCTION WITH ALL RELEVANT ENGINEERS, ARCHITECTS AND SPECIALISTS DRAWINGS AND THE SPECIFICATION.
2. THE NEW BRICKWORK WOULD BE TOOTHED INTO THE EXISTING TO ENSURE IT MATCHES UP WITH THE ENGLISH BOND.
3. THE BOILER TO BE IN A CUPBOARD, PLUS THE SHOWER WET AREA TO ACCORD WITH APPROVED DOCUMENT J OF THE BUILDING REGULATIONS.
4. THE NEIGHBOUR AT No 6 THE DRIVE HAS A GARAGE CONVERSION CIRCA 20 YEARS AGO.

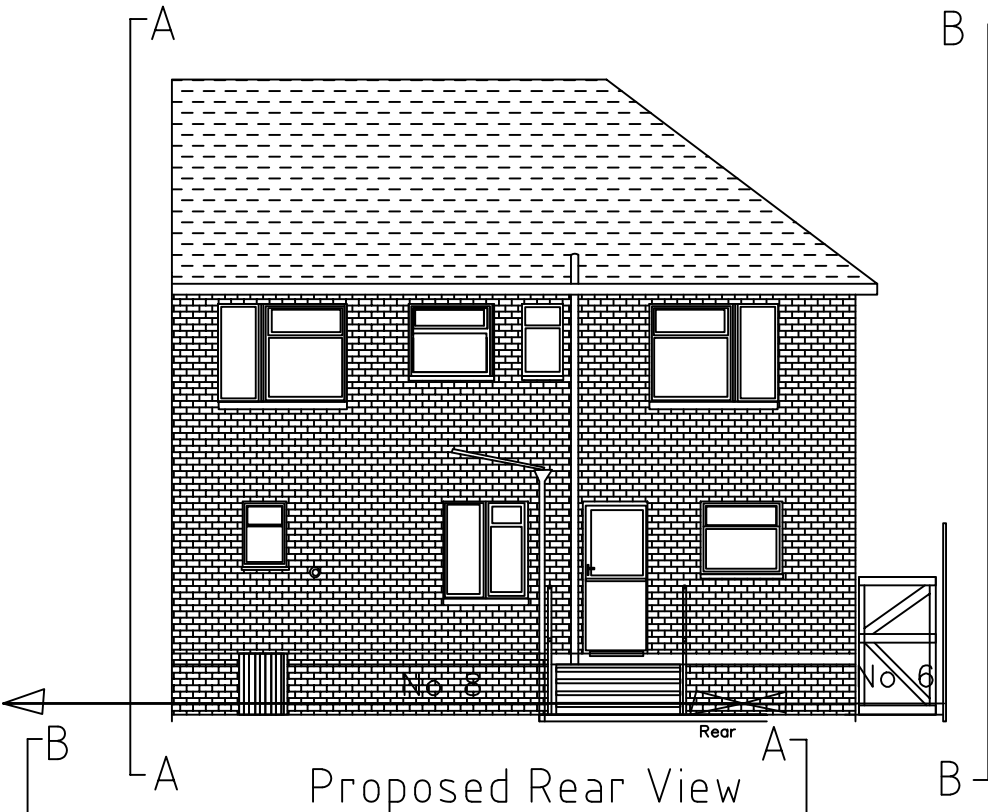

LBA L BROWN ASSOCIATES LTD DEVELOPMENT PLANNING, HIGHWAY AND DESIGN ENGINEERS 34 Fallowfield, Chatham, Kent, ME5 0DX Telephone 01634 301082.	Checked by TAB		Approved TAB	Date 21.01.2026	Signed	Checked by TAB
	8 The Drive, Gravesend, DA12 4BZ.			Proposed Elevations		
				Scale 1:100 @ A3		Drawing No TAB/06/23