


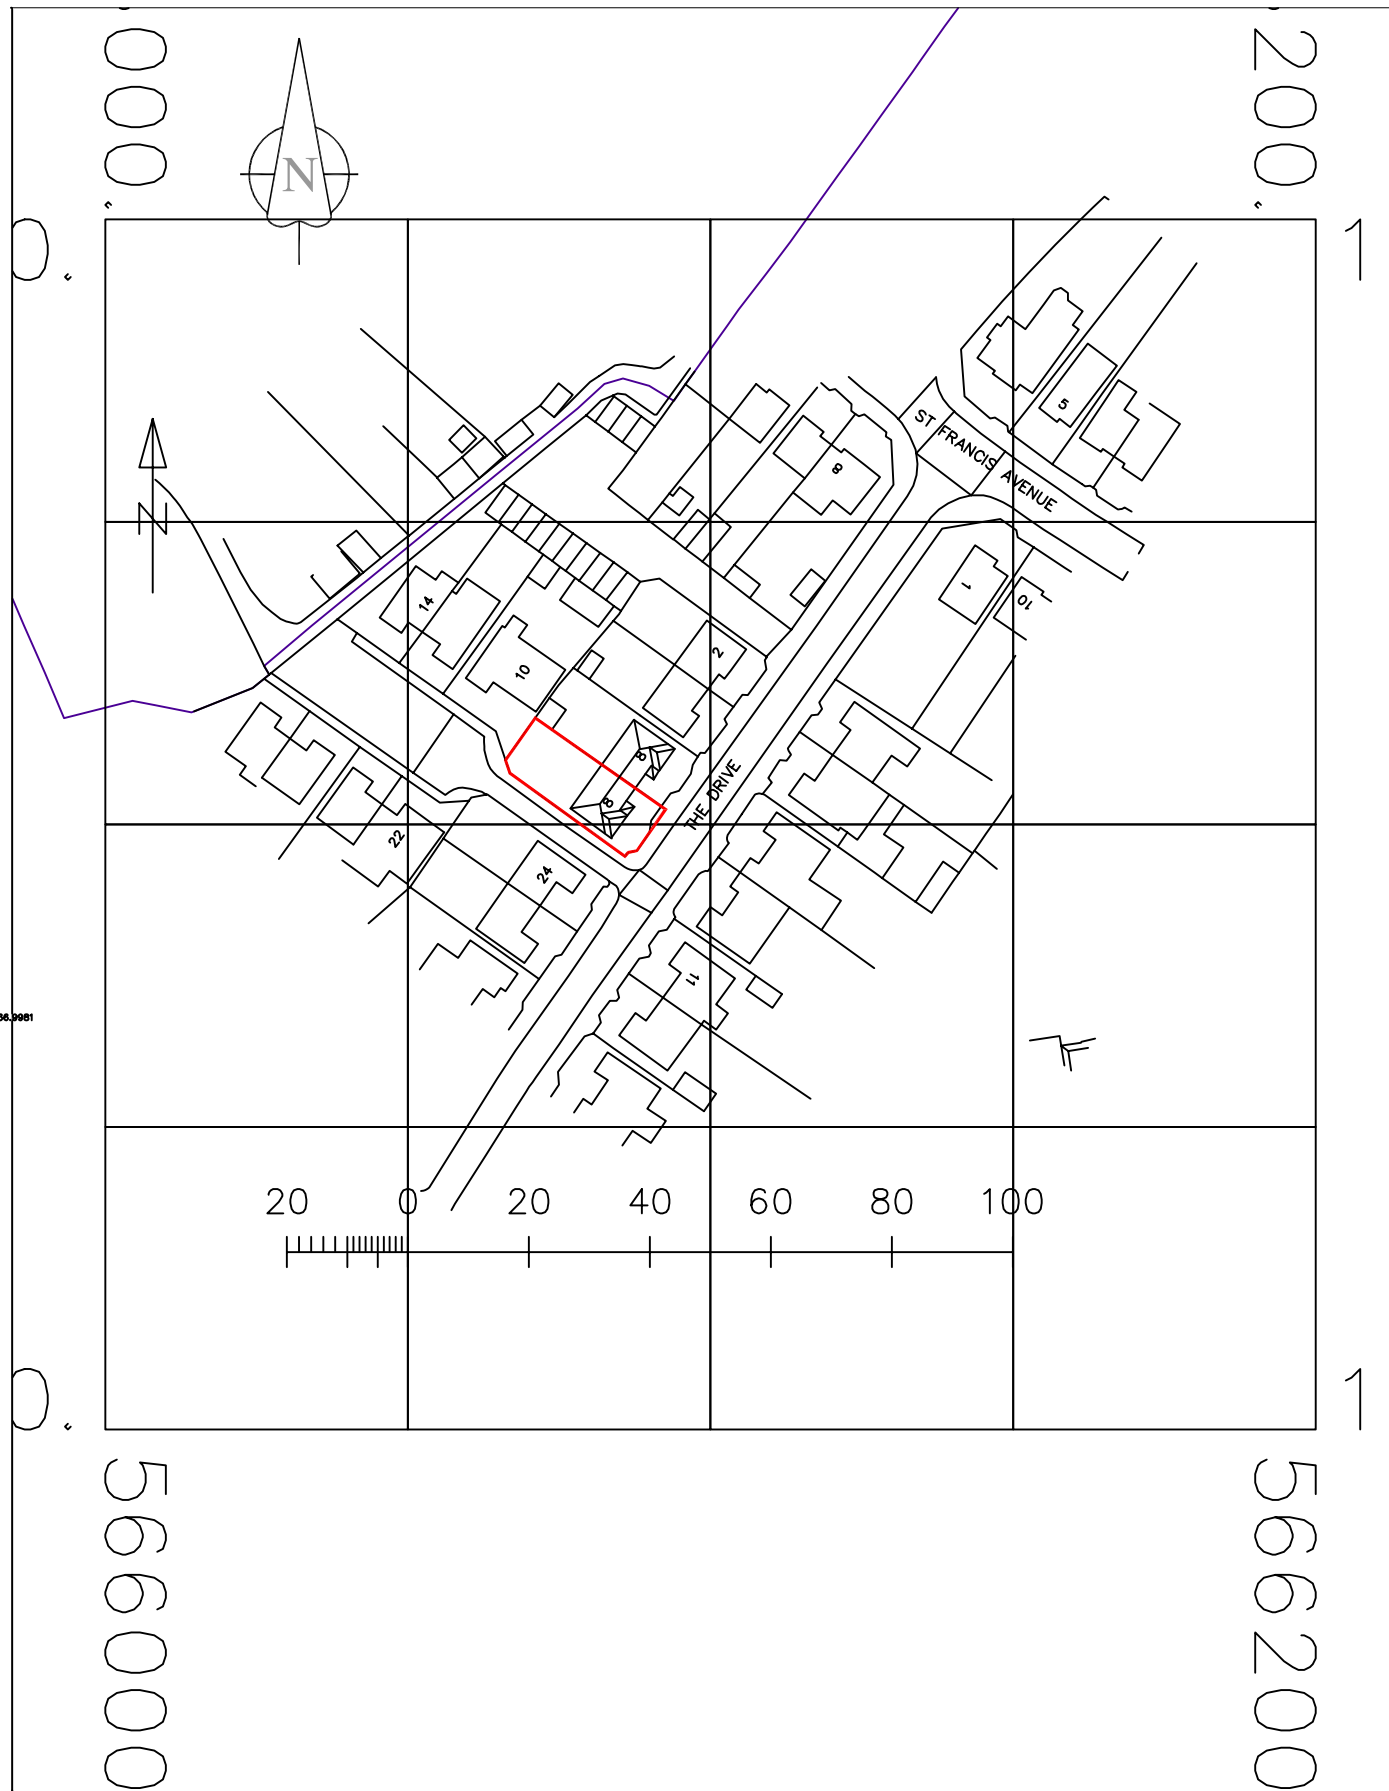

	Checked by TAB	Approved TAB	Date 24.01.2026	Signed	Checked by TAB
8 The Drive, Gravesend, DA12 4BZ.			A4 Location Plan		
			Scale 1:1250 @ A4		Drawing No TAB/06/89 - 1