



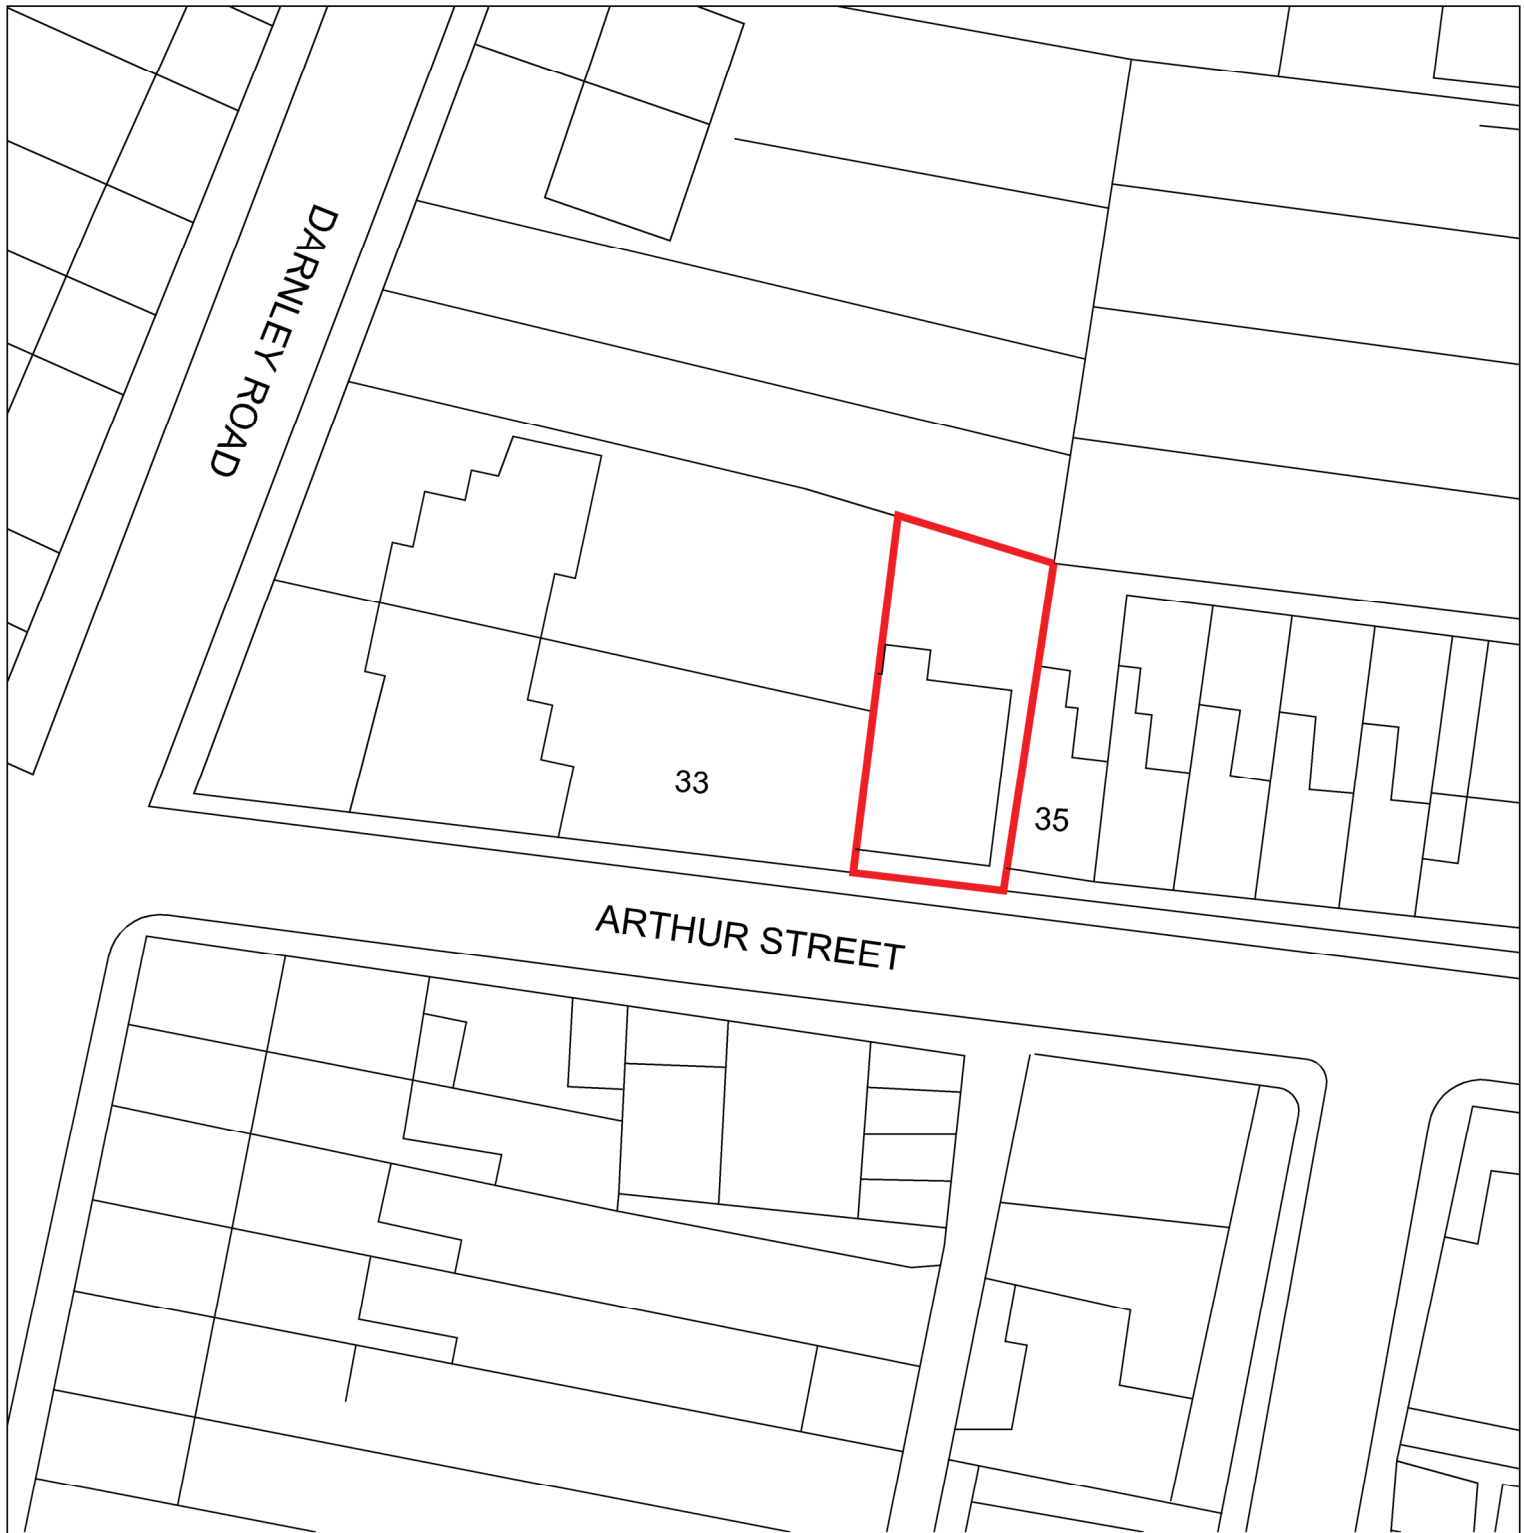

Block Plan

1 : 500

— Boundary Line

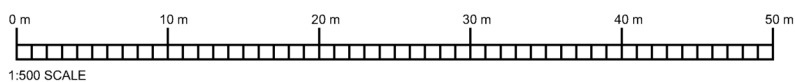

This drawing is protected under copyright



PROJECT

35A Arthur St, Gravesend
DA11 0PR

SHEET

Proposed Block Plan

CLIENT

Date
26/01/26

Project Number
763

Scale (@ A4)
1 : 500

REV

Drawn by
AK

Checked by
AK

DRAWING NUMBER

PL002