



This drawing is protected under copyright

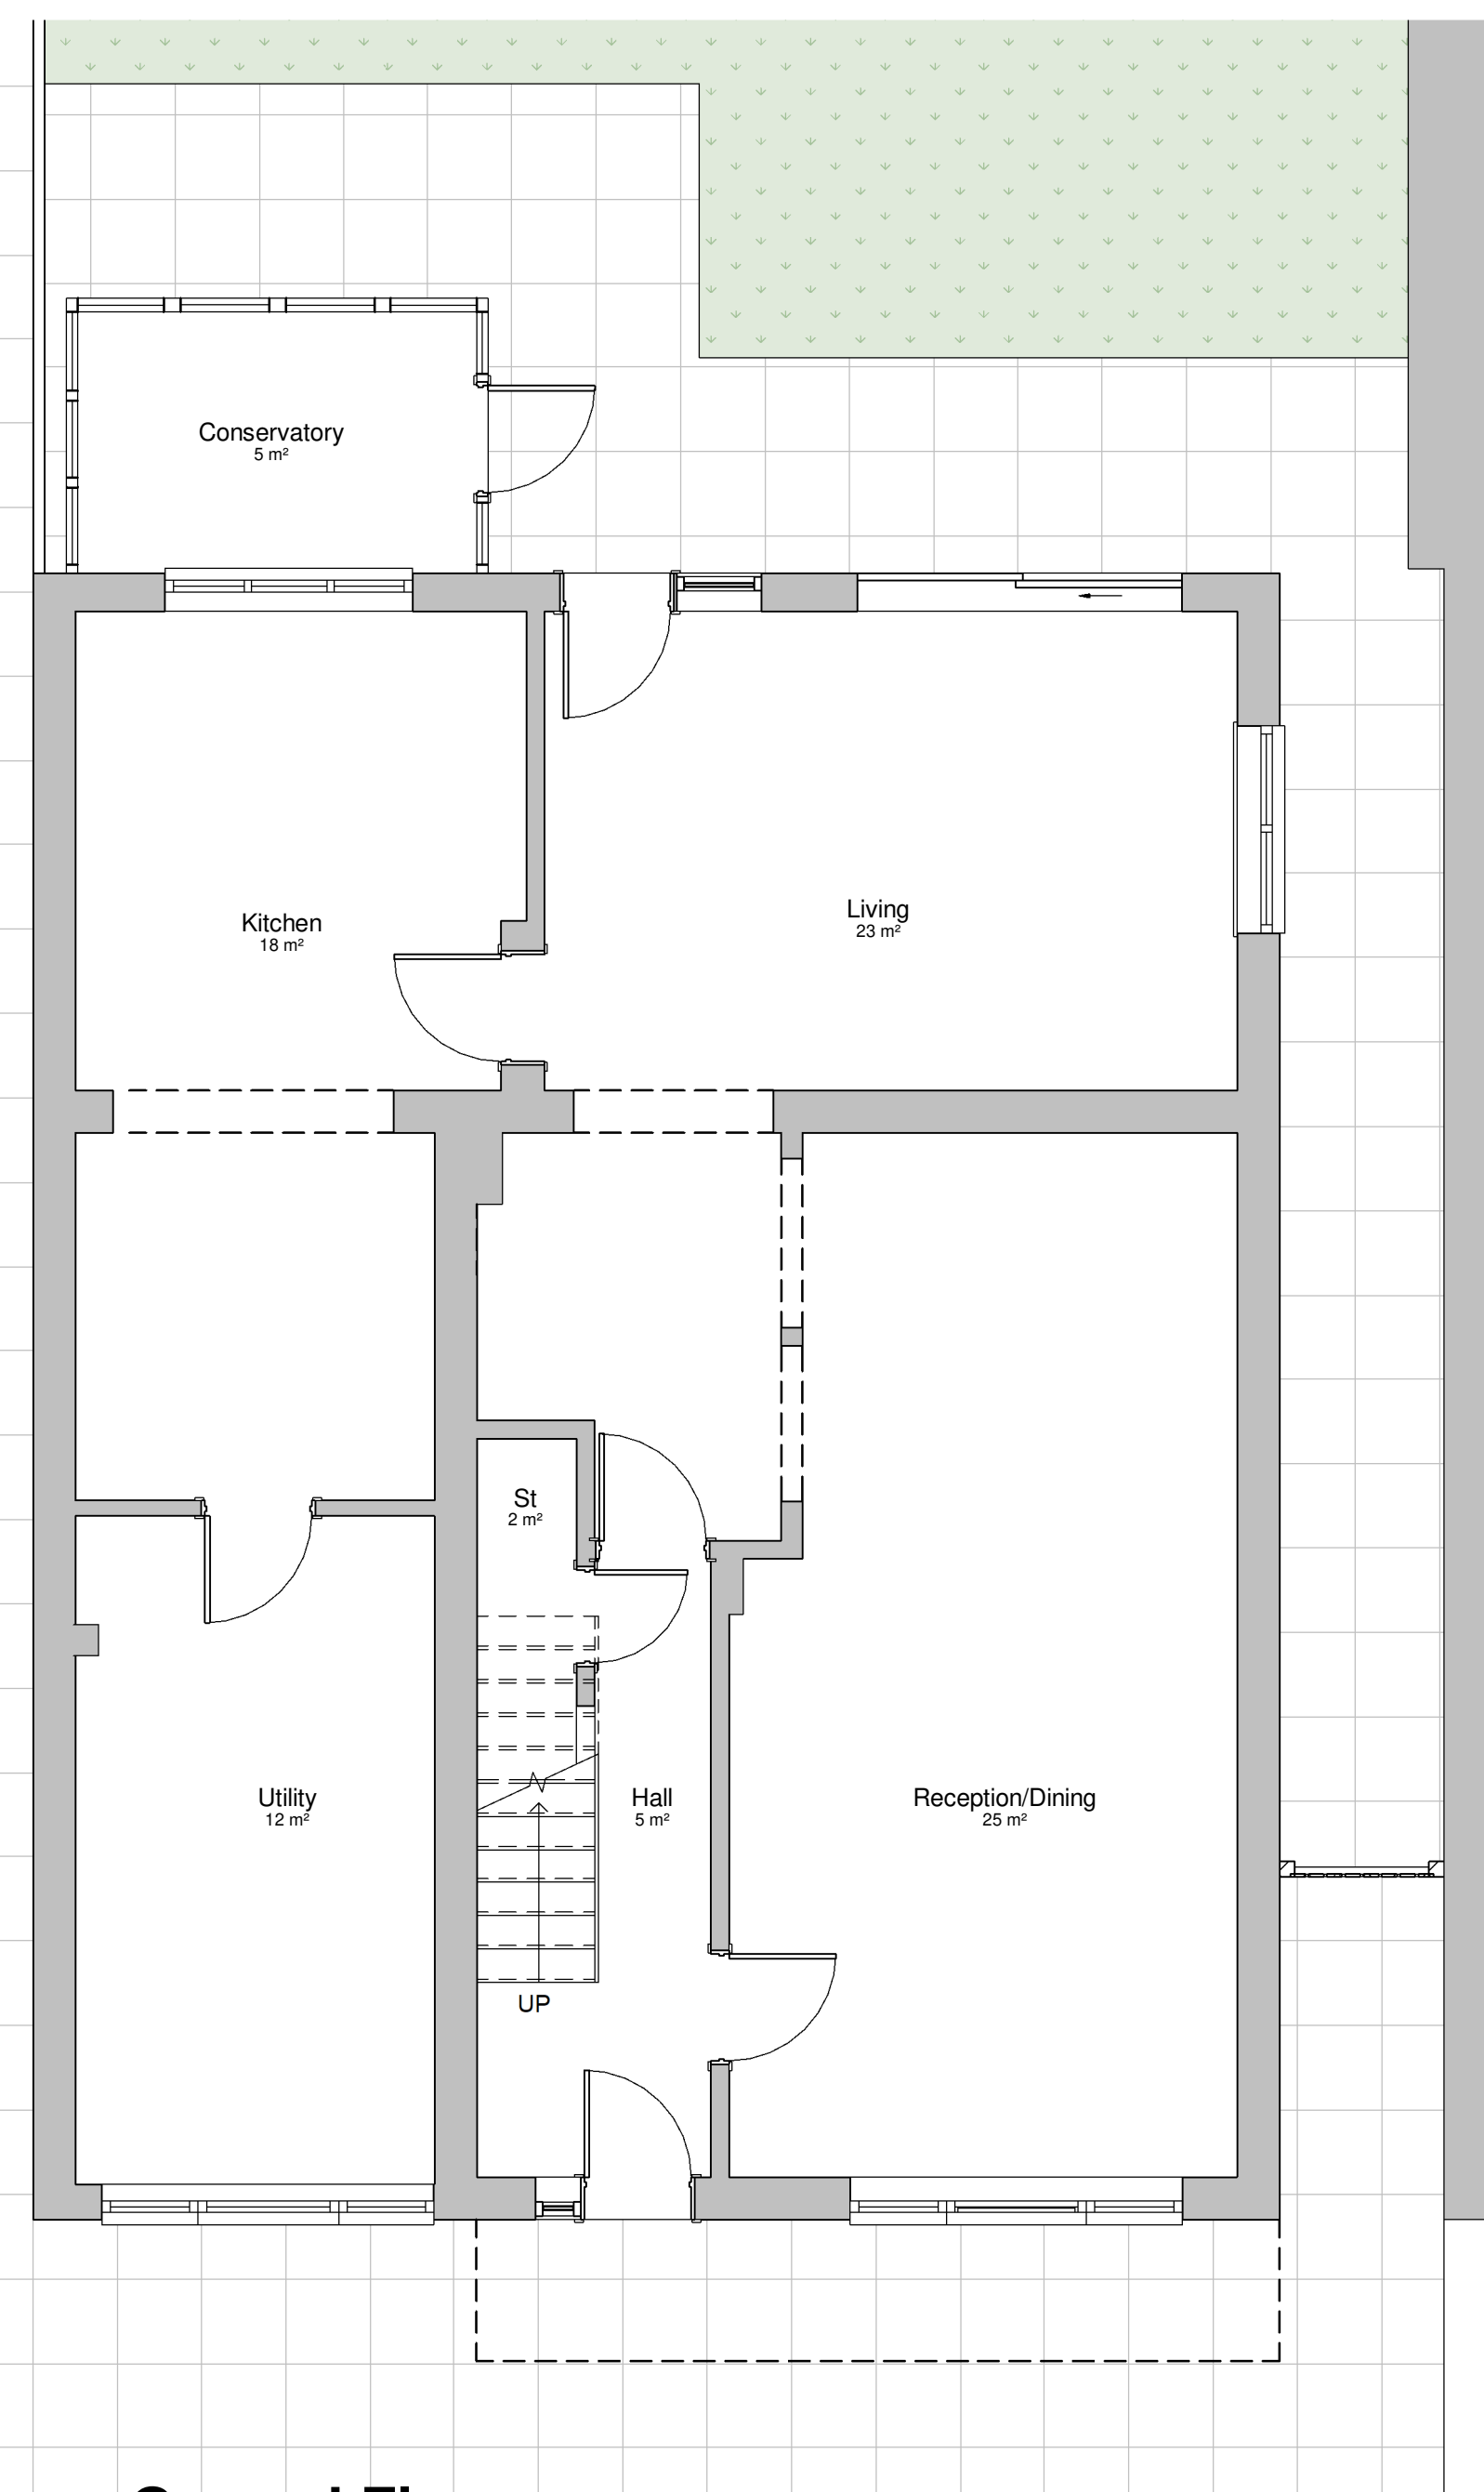


Ground Floor

1 : 50

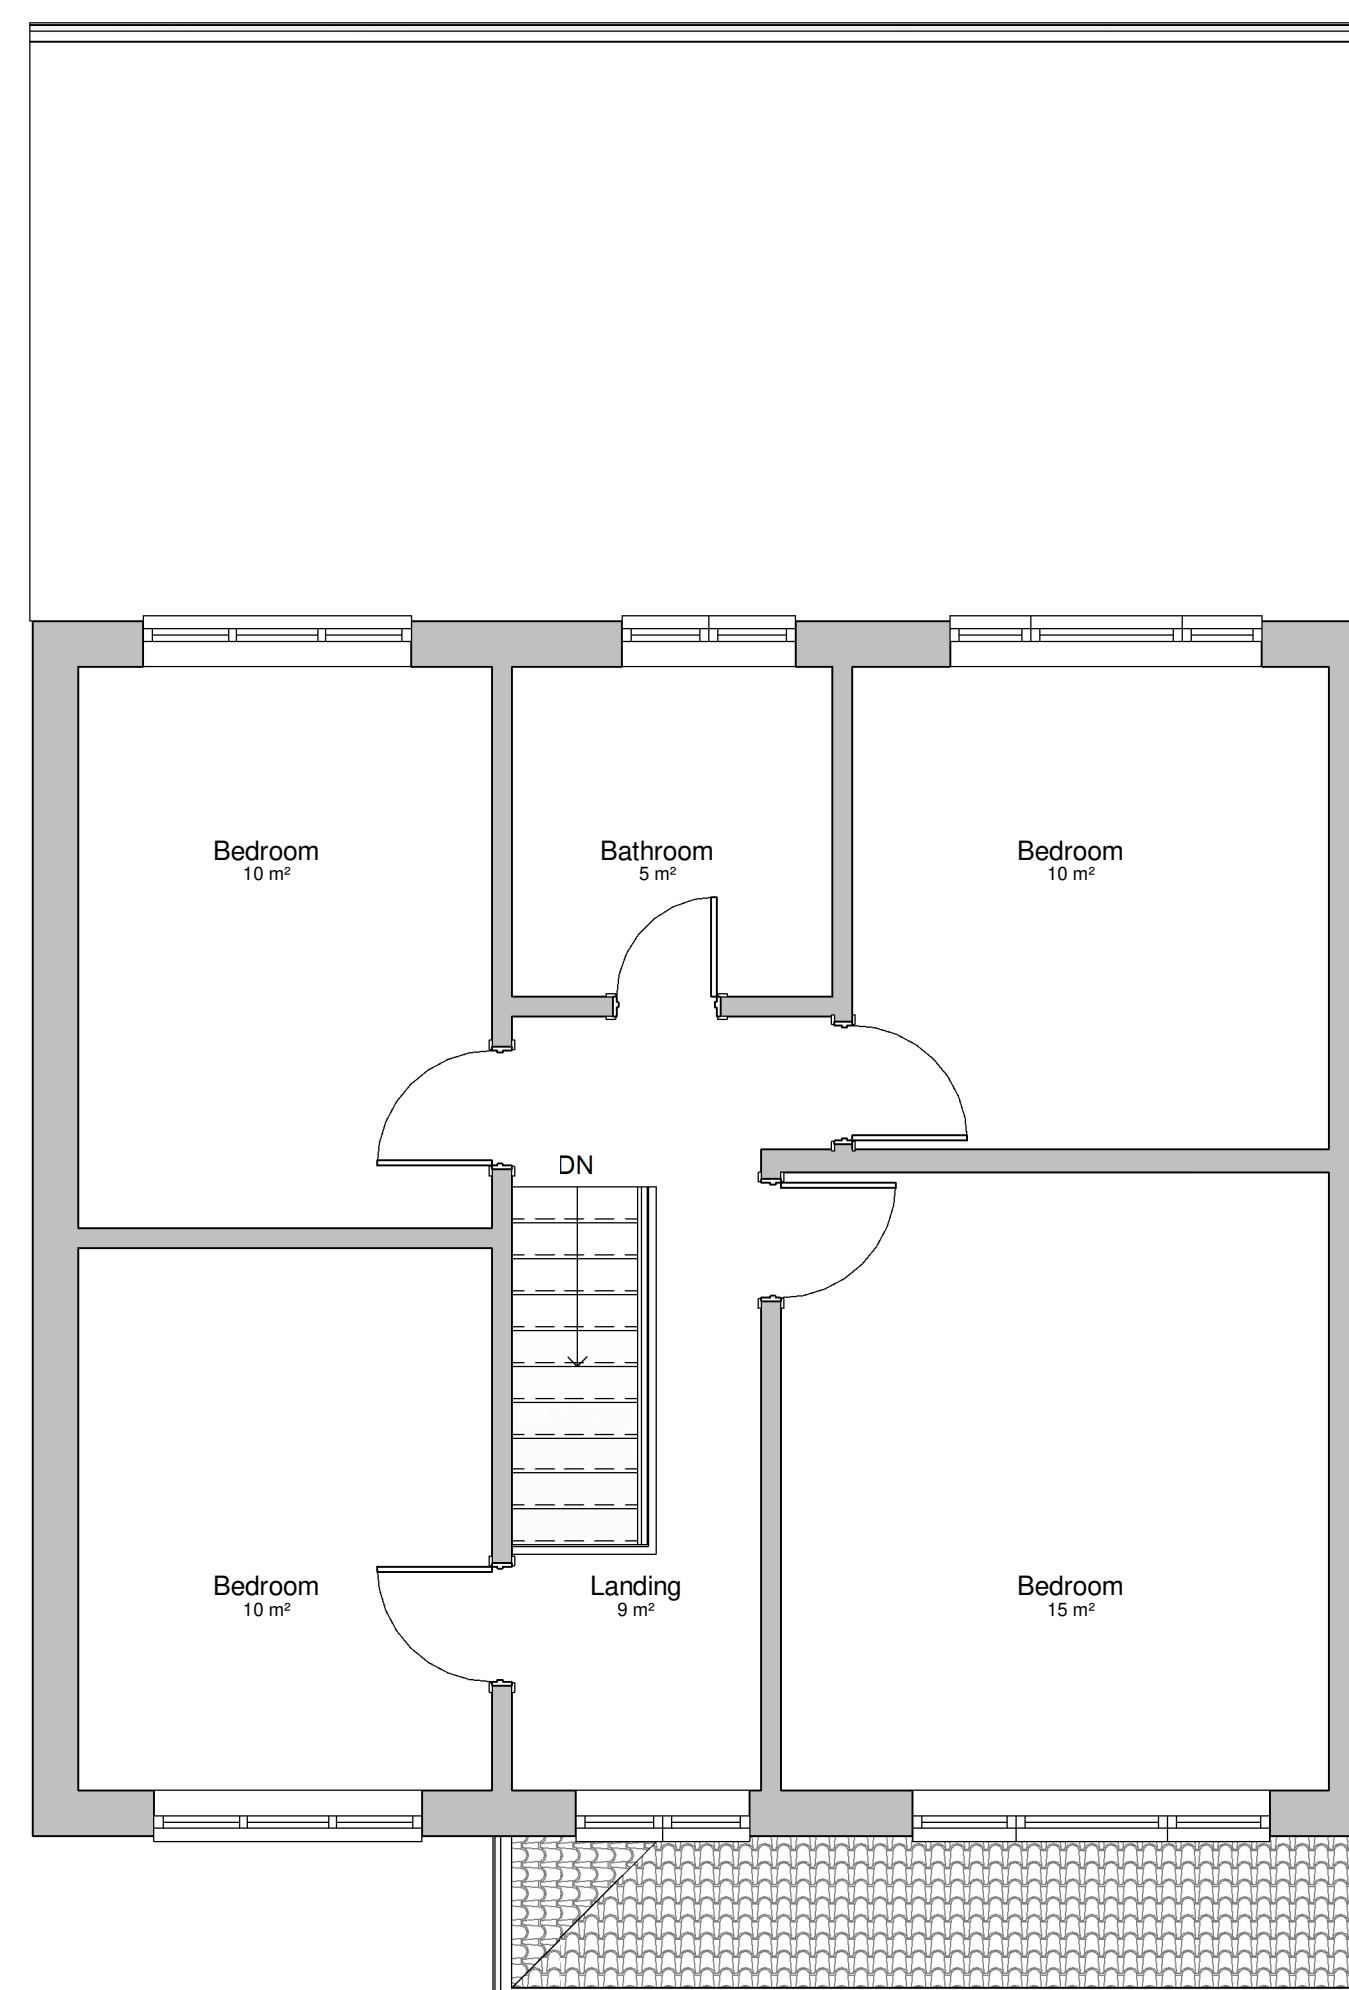

First Floor

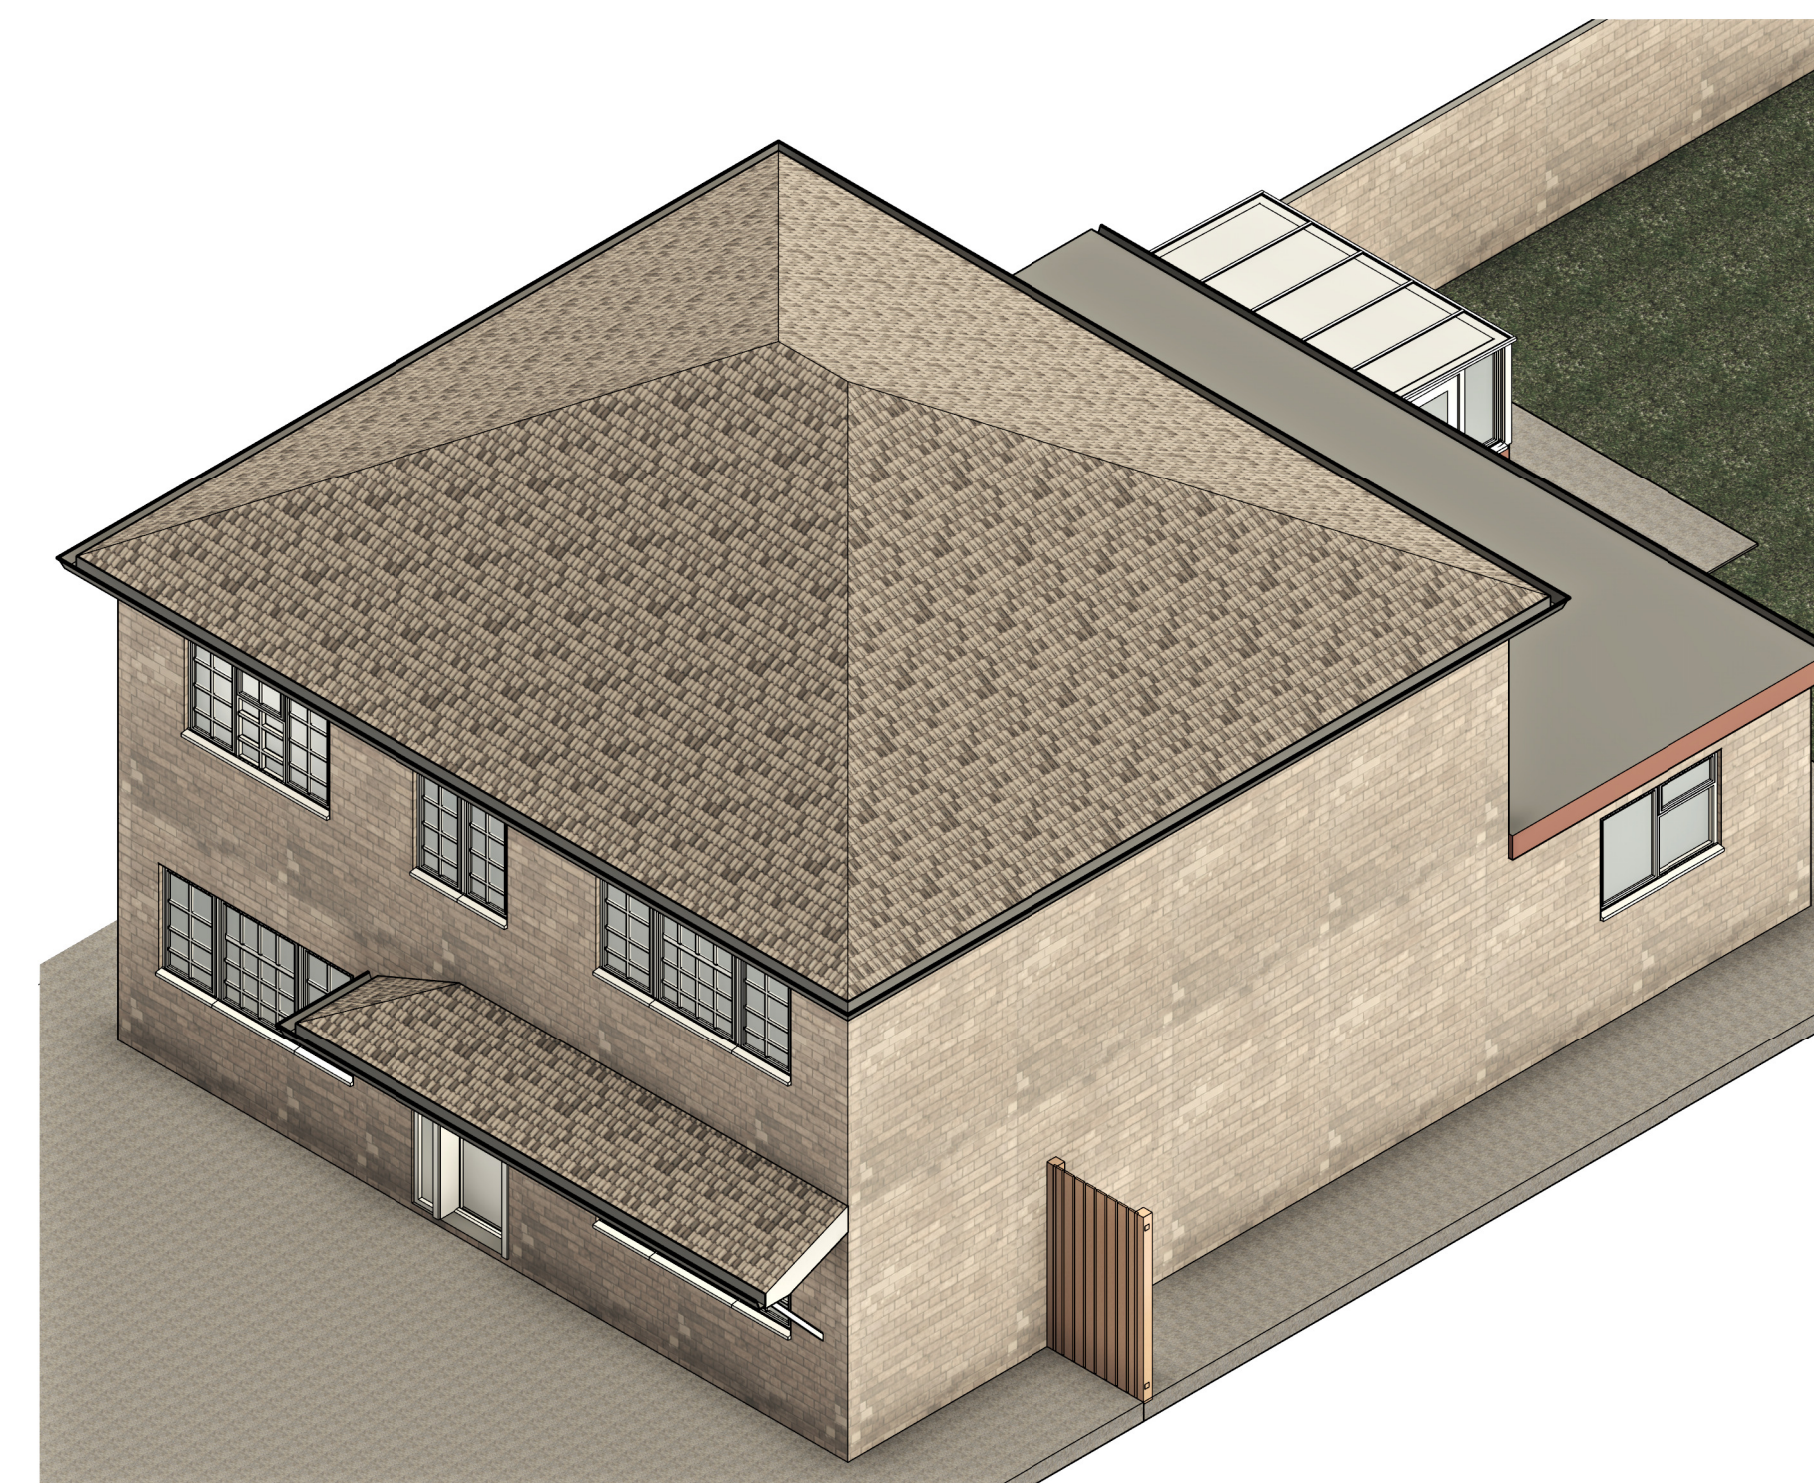

3D View

[illegible]

PROJECT

35A Arthur St,
Gravesend DA11 0PR

TITLE

Existing Drawing

CLIENT

DRAWN BY
Ak

	CHECKED BY Ak
--	------------------

DATE	12/11/25
------	----------

SCALE (@ A1)
1:50

PROJECT NUMBER	763
----------------	-----

DRAWING NUMBER

PL003

	REV
--	-----