




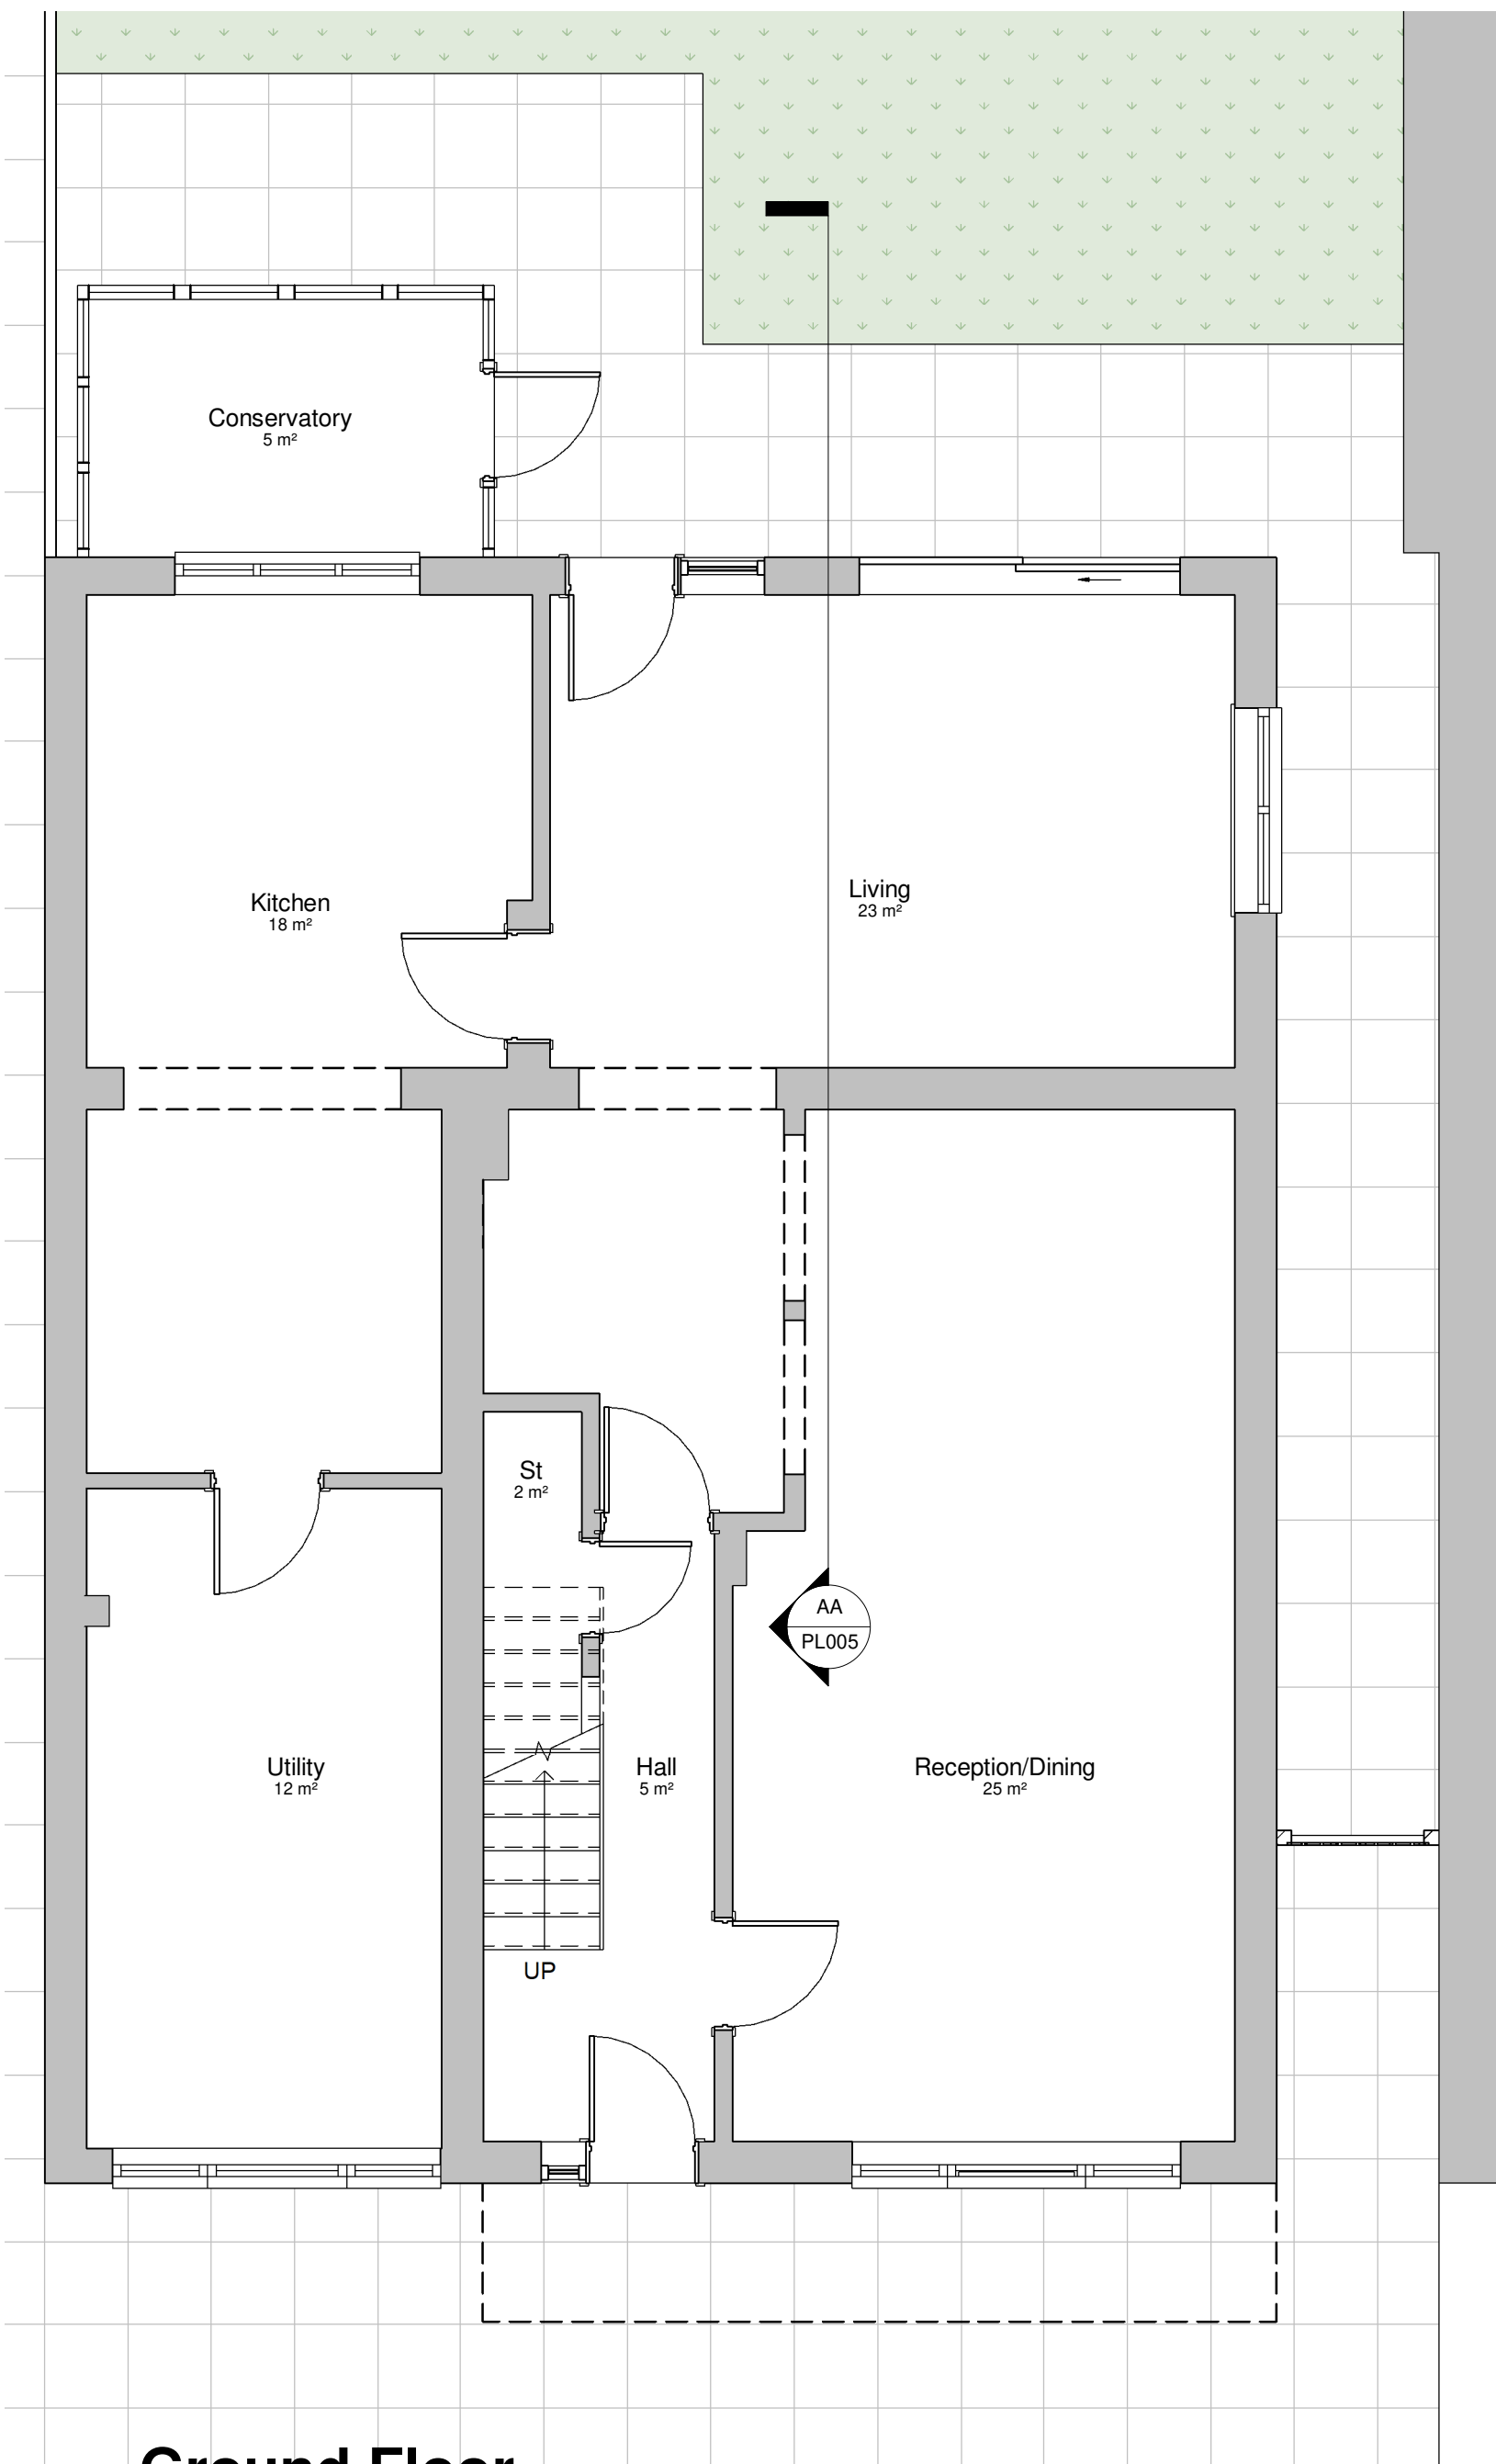

Ground Floor
1 : 50

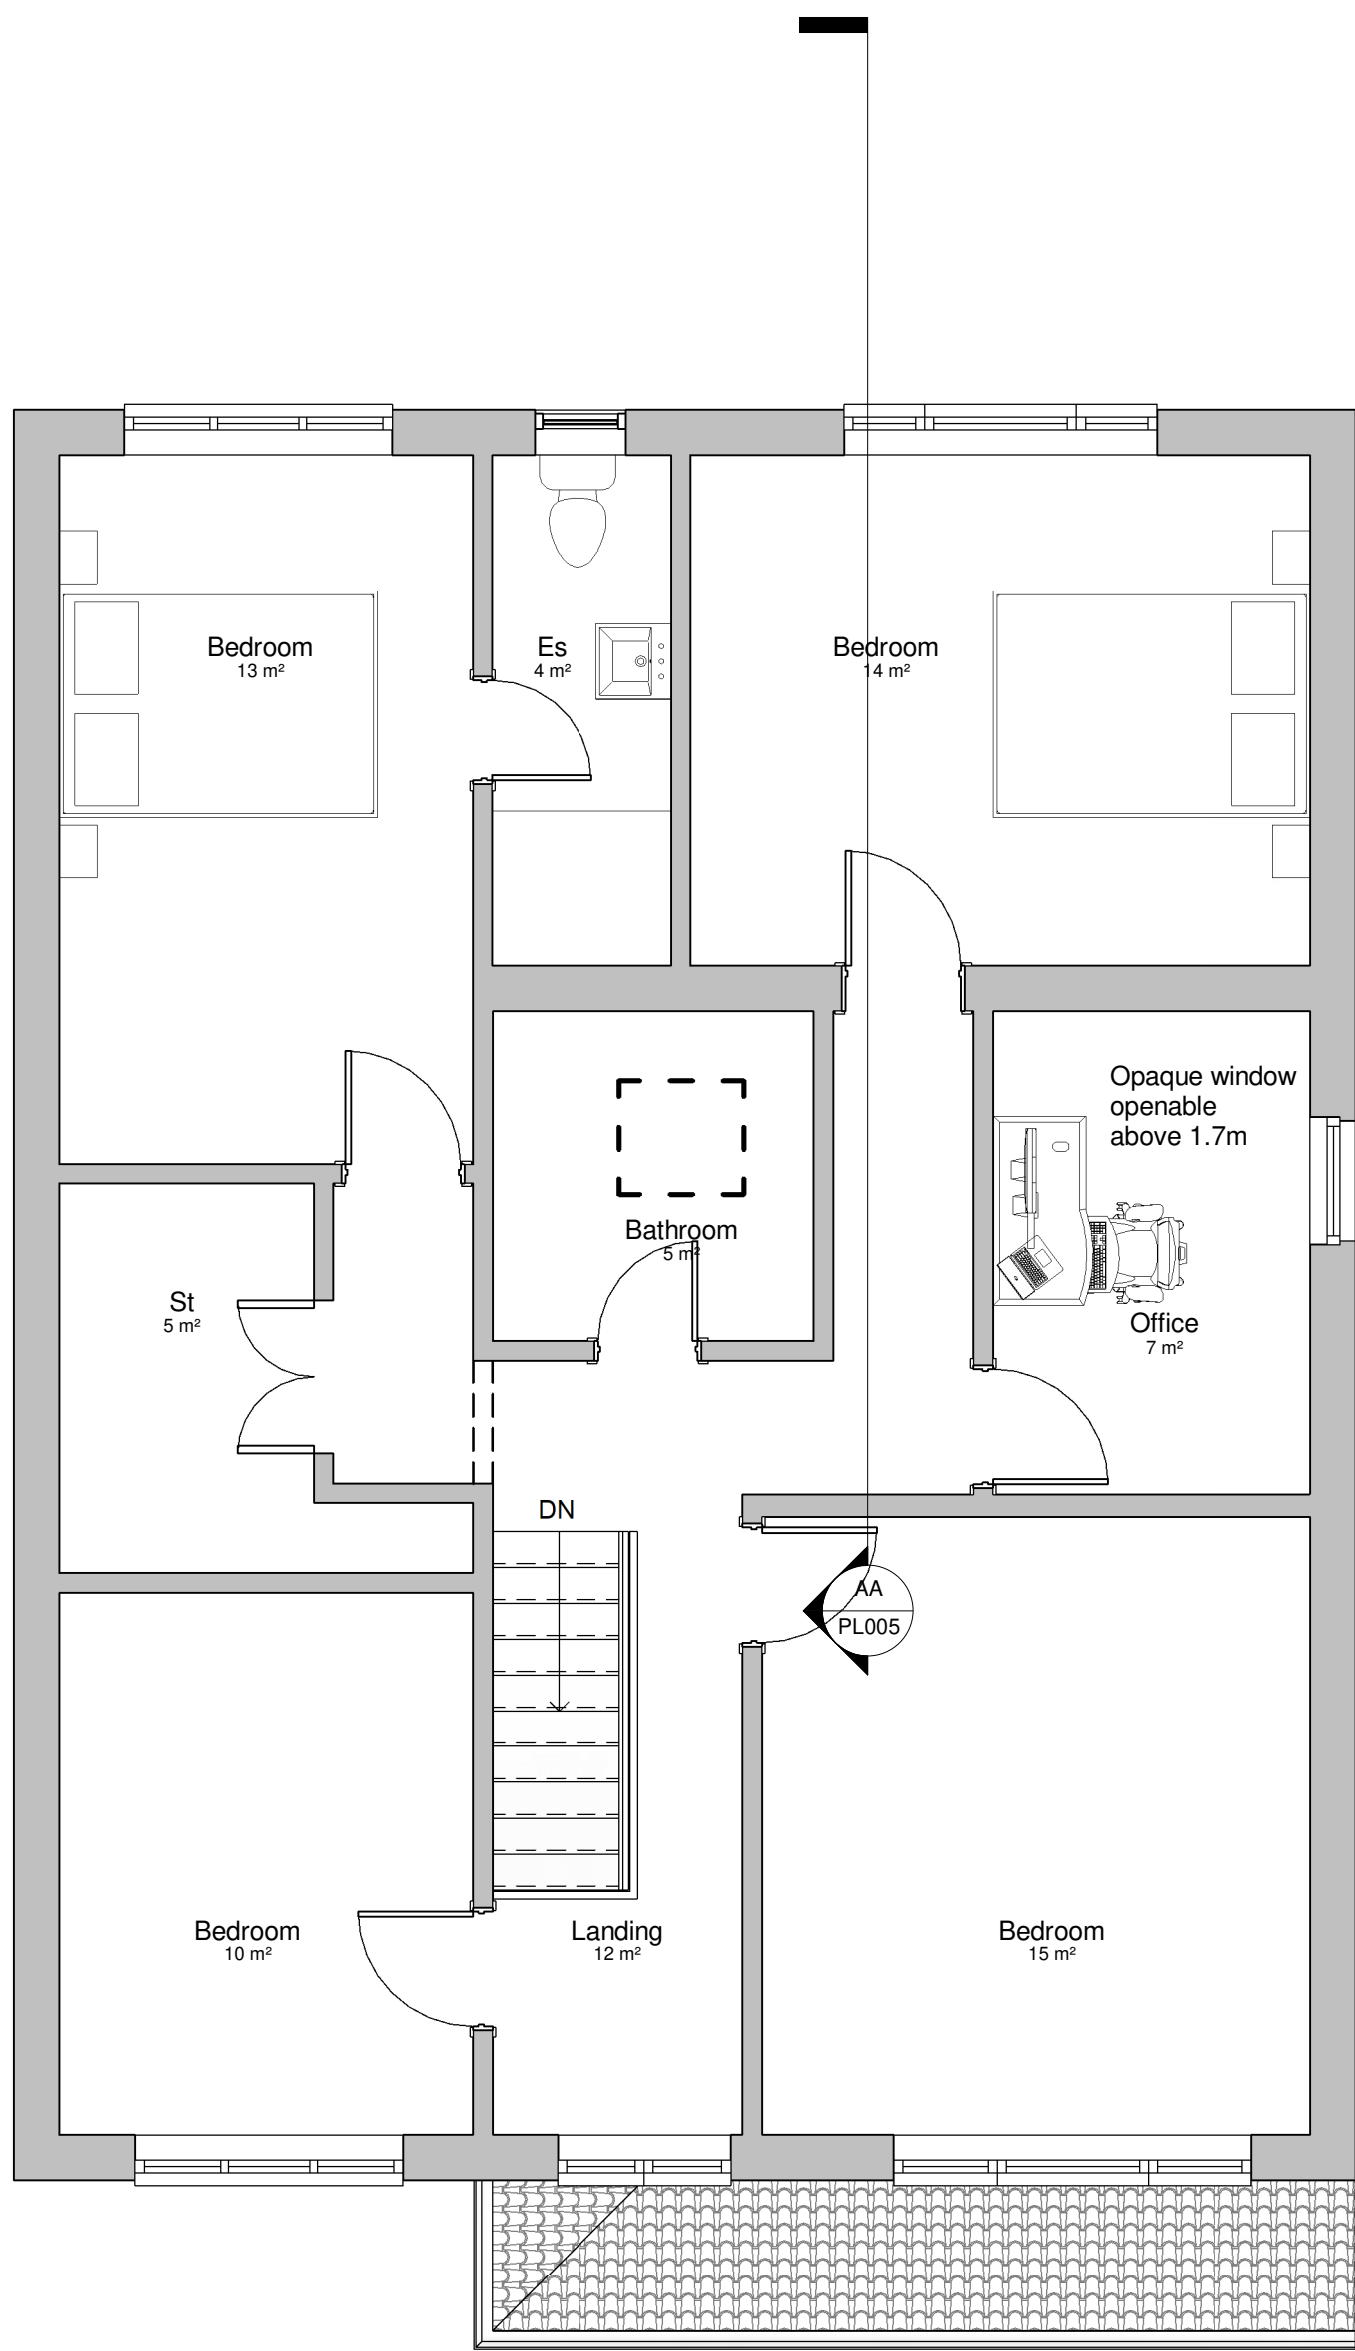

First Floor
1 : 50

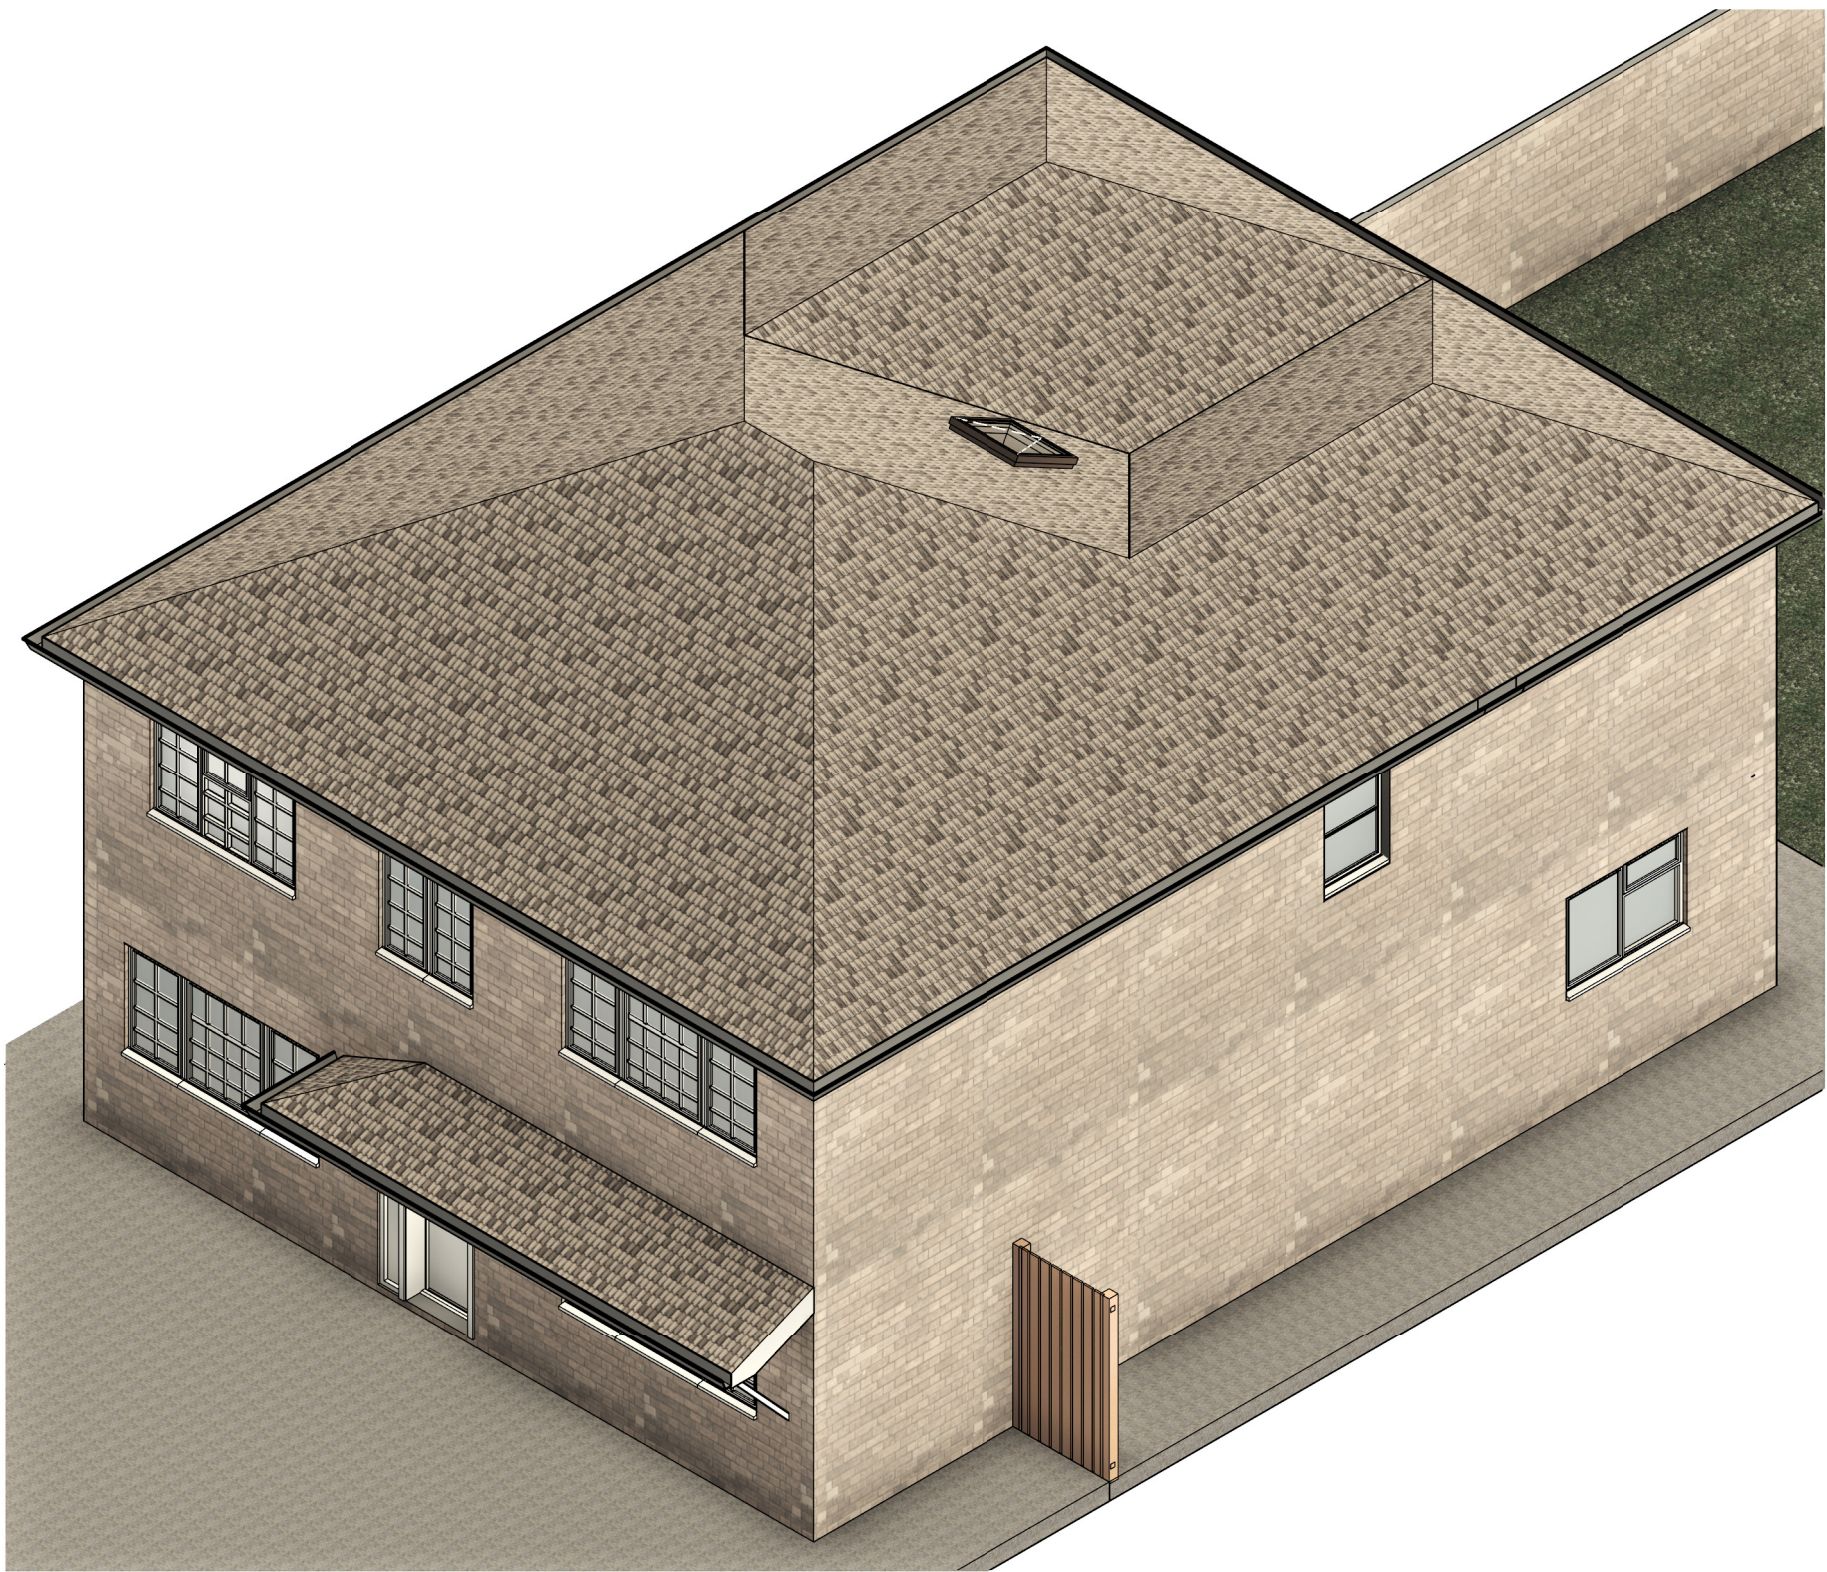

3D View



Section AA
1 : 50

First Floor
2509

Ground Floor
0

This drawing is protected under copyright



0.5 0 0.5 1 1.5 2 2.5
SCALE
1:50
m

Rev	Description	Date

PROJECT		
35A Arthur St, Gravesend DA11 0PR		
TITLE		
Proposed Drawing		
CLIENT		
DRAWN BY Ak	CHECKED BY Ak	DATE 12/11/25
SCALE (@ A1) 1 : 50		PROJECT NUMBER 763
DRAWING NUMBER PL005		REV