


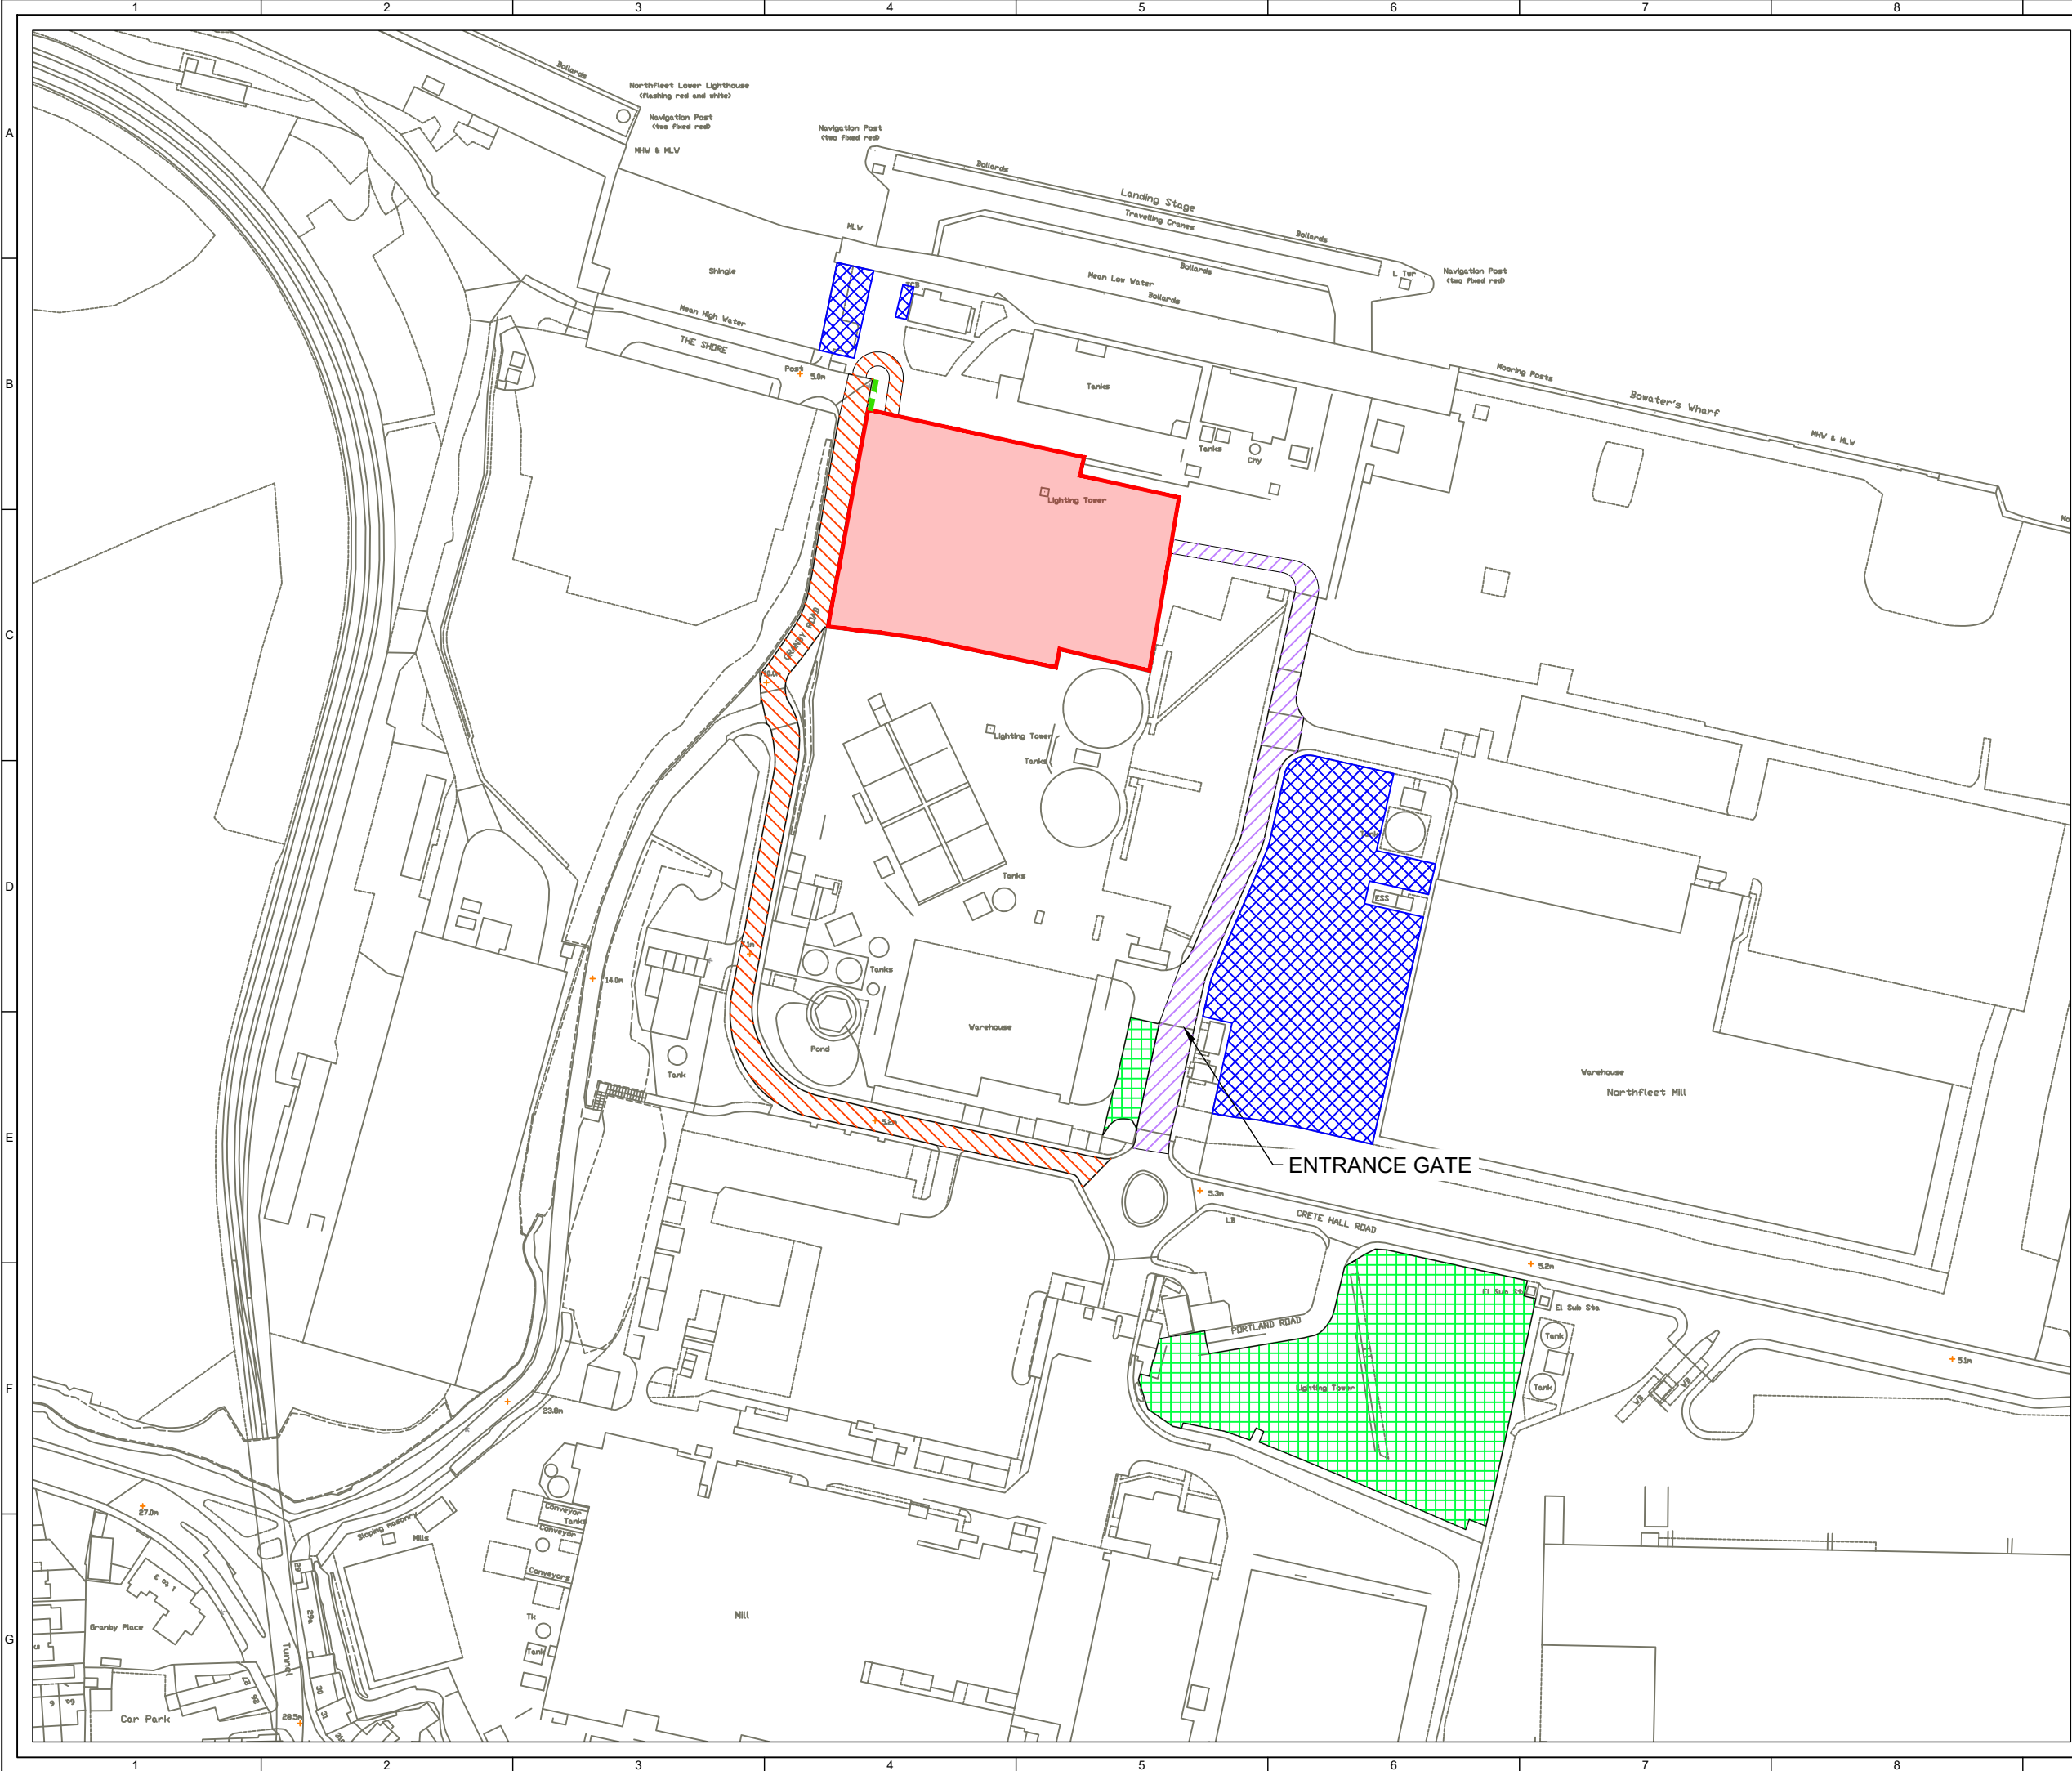

© CROWN COPYRIGHT, ALL RIGHTS RESERVED.
2024 LICENCE NUMBER 0100031673.

KEY:

- PROPOSED HYDROGEN FACILITY SITE AREA (BOUNDARY INDICATED BY OUTSIDE EDGE OF THE LINE)
- HPF LARGE CONSTRUCTION PLANT ACCESS ROUTE
- HPF CONSTRUCTION AND OPERATION PHASE ACCESS ROUTE
- CONSTRUCTION PARKING AREAS
- CONSTRUCTION FACILITIES AND OVERSPILL PARKING
- ALTERATION WORKS TO FACILITATE NEW ACCESS

6 BM DC BS 2024-12-18 GENERAL AMENDMENTS AND UPDATED DRAWING TITLE

5 BM DC BS 2023-11-10 UPDATED SITE BOUNDARY TO OUTSIDE EDGE

4 BM DC BS 2023-11-07 UPDATED BOUNDARY

3 BM DC BS 2023-10-26 GENERAL UPDATES

ISSUE	DRAWN	CHKD	APPD	DATE	REVISION NOTES
PURPOSE					COORDINATES
PRELIMINARY					OSGB 1936
SCALE					DATUM
1:2,000 @A3					N/A
LAYOUT DRAWING					T-LAYOUT NO
N/A					N/A

PROJECT TITLE

NORTHFLEET GREEN HYDROGEN FACILITY

DRAWING TITLE

PROPOSED ACCESS ROUTE AND CONSTRUCTION SUPPORT AREAS

RES DRAWING NUMBER	REV
05135-RES-ACC-DR-PE-001	6

THIS DRAWING IS THE PROPERTY OF RENEWABLE ENERGY SYSTEMS LIMITED AND NO REPRODUCTION MAY BE MADE IN WHOLE OR IN PART WITHOUT PERMISSION

BEAUFORT COURT,
EGG FARM LANE,
KINGS LANGLEY,
HERTS WD4 8LR, UK
TEL +44 (0) 1923 299200
WWW.RES-GROUP.COM