
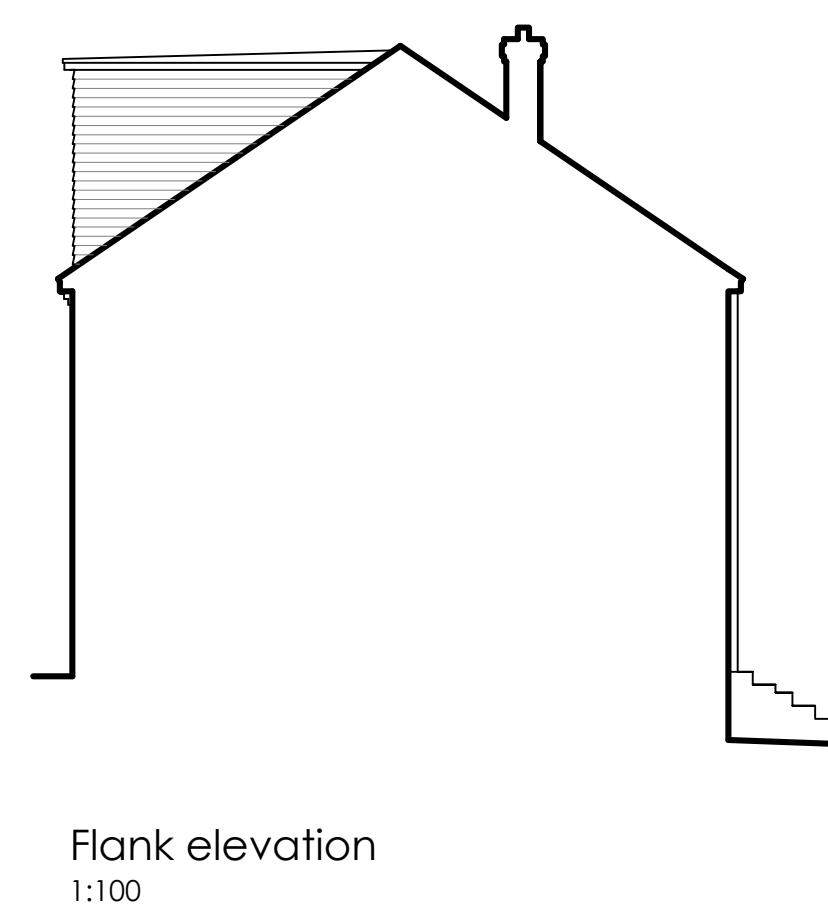
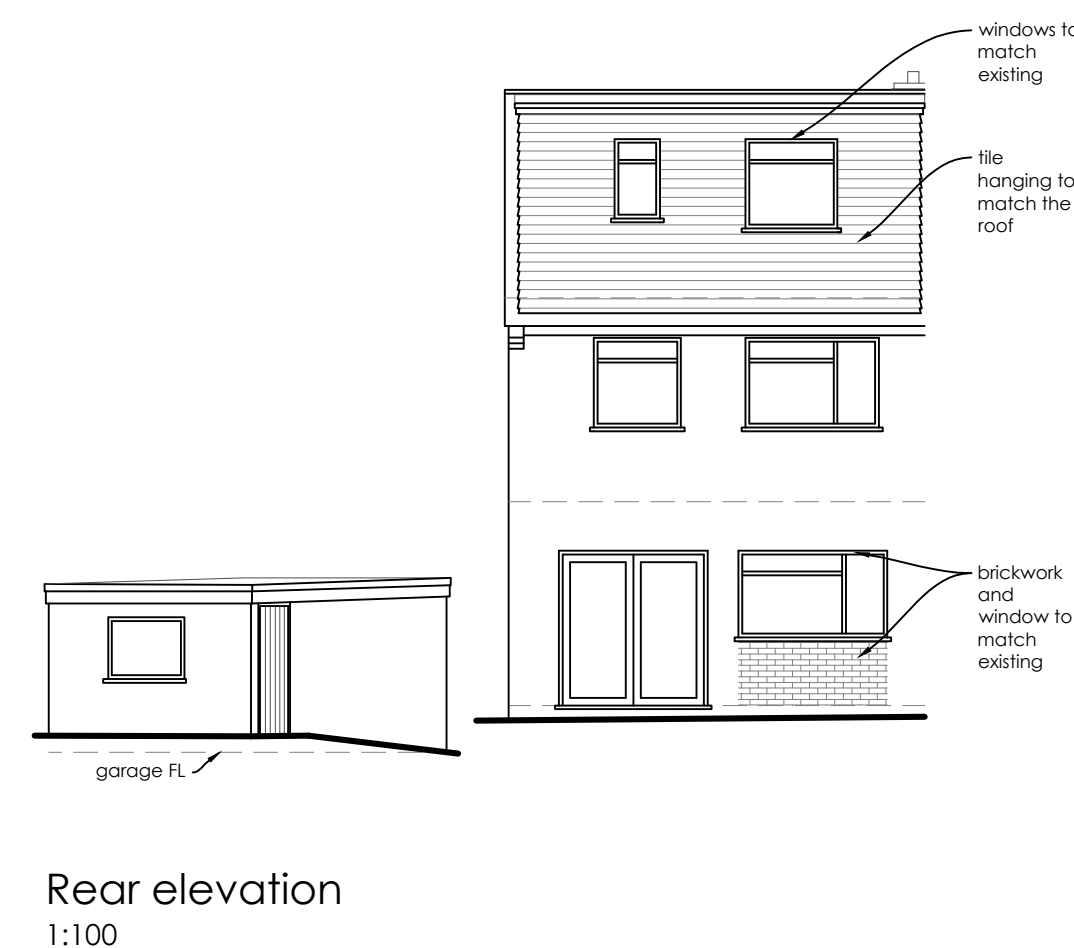
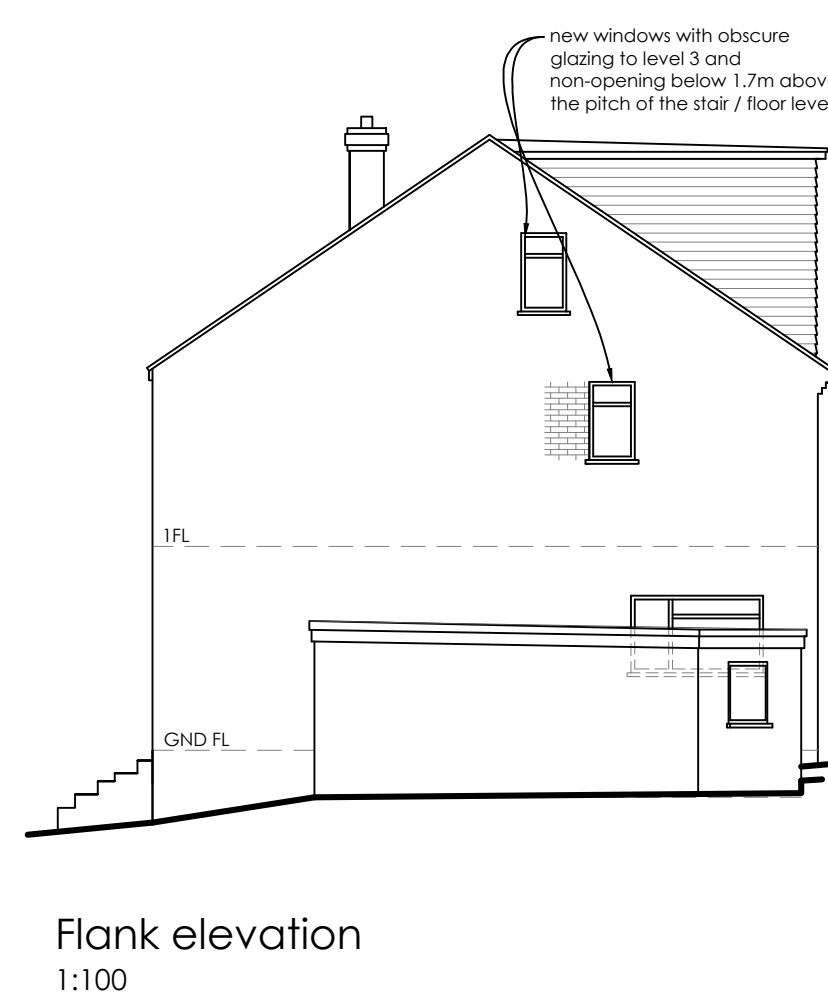
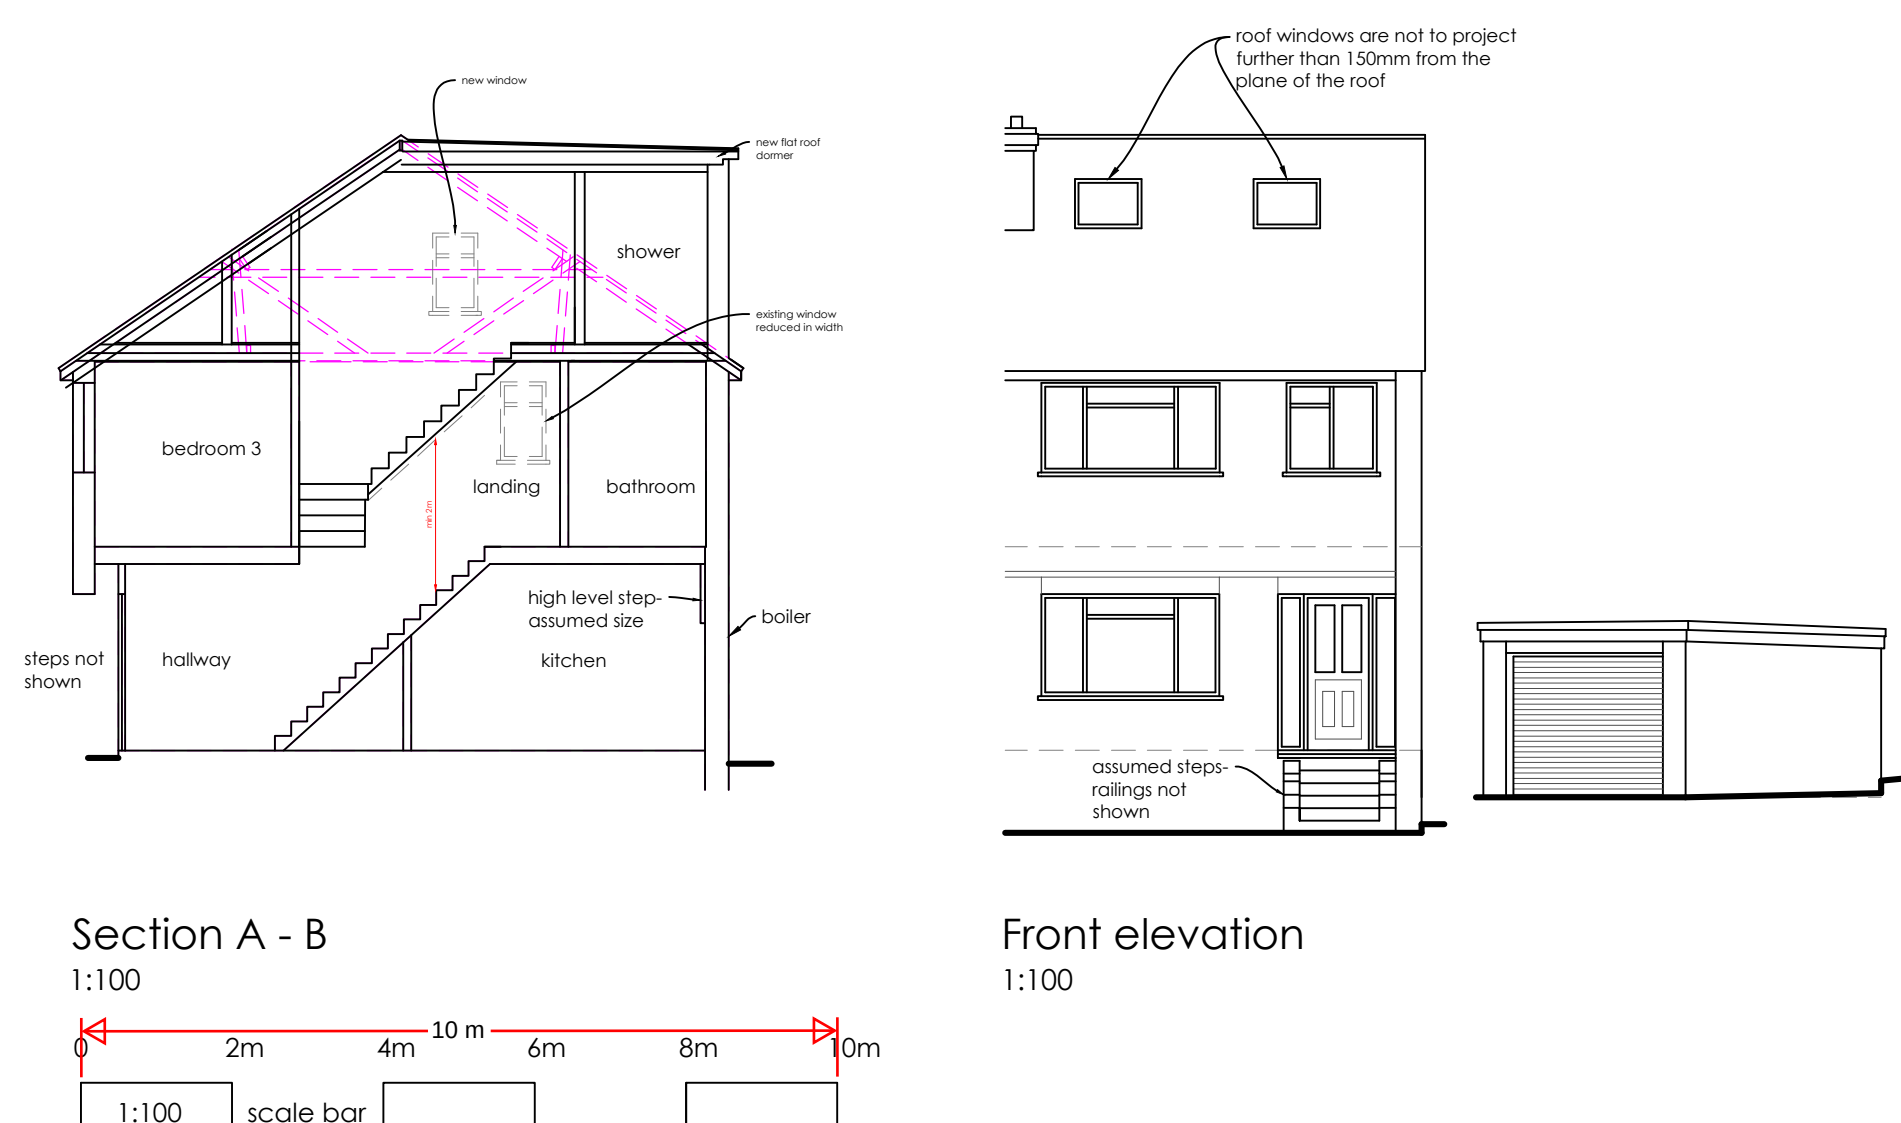
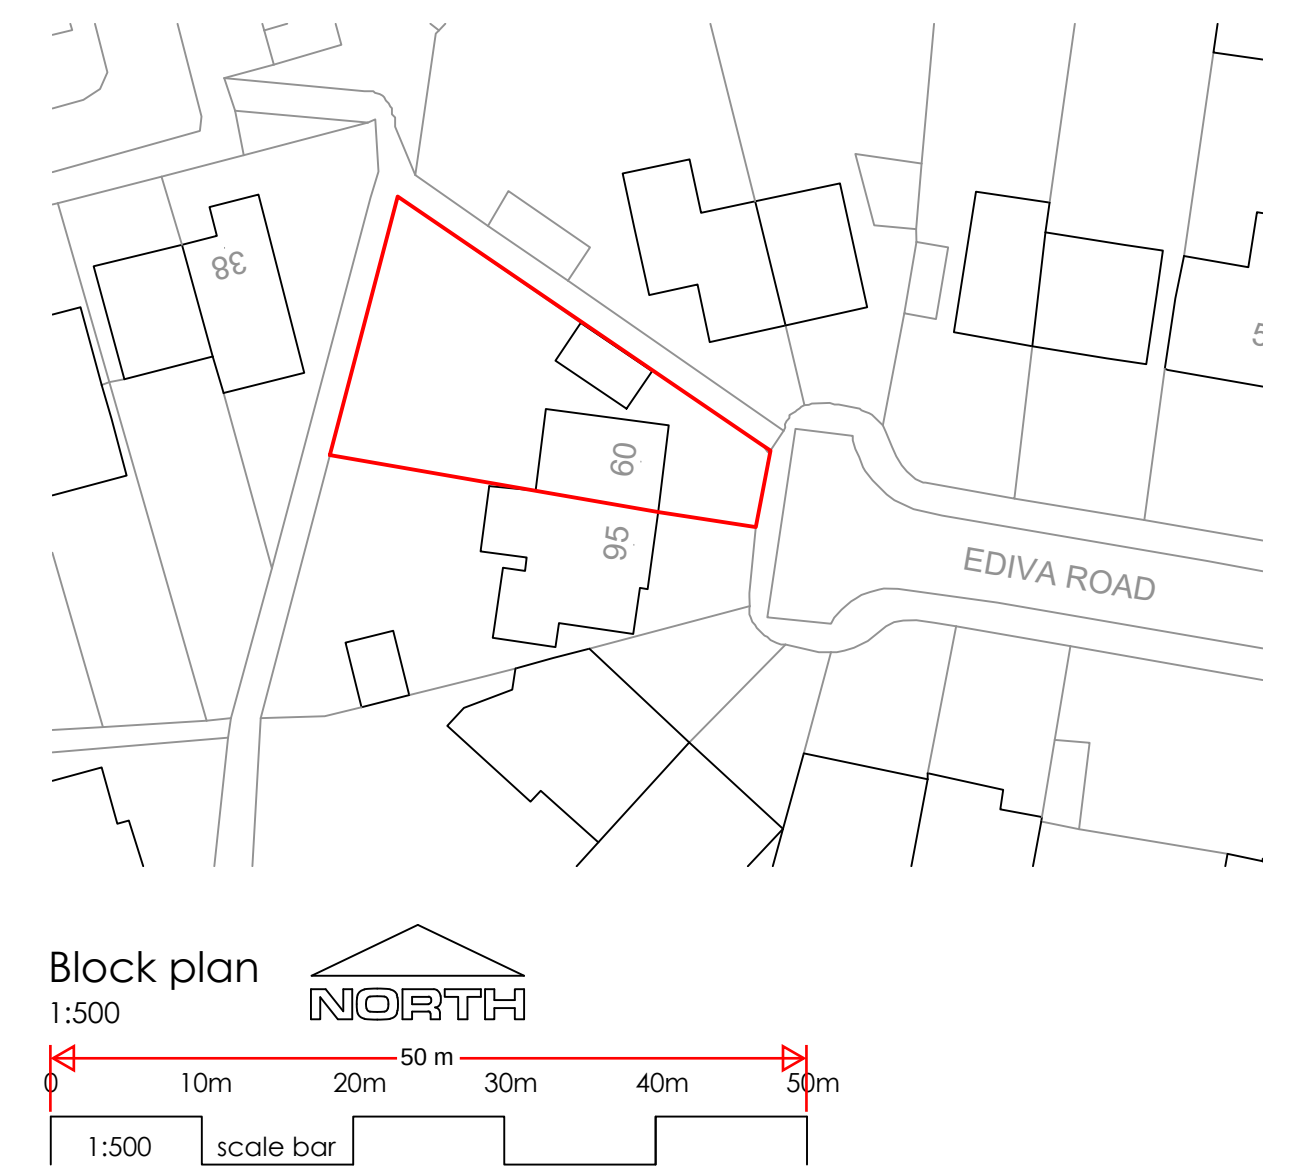
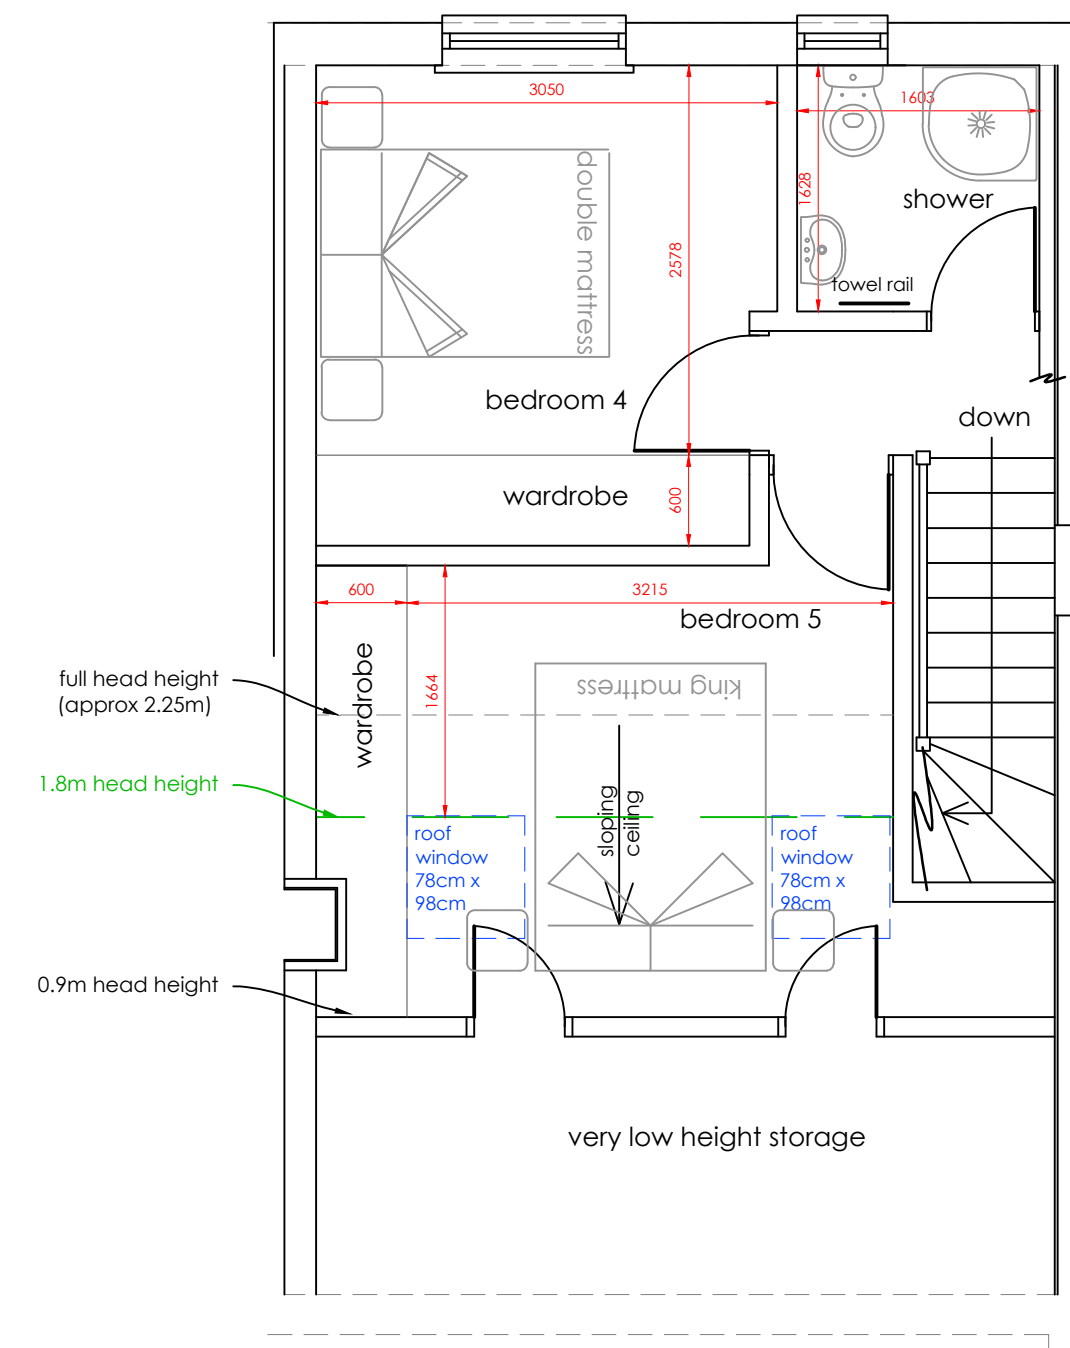


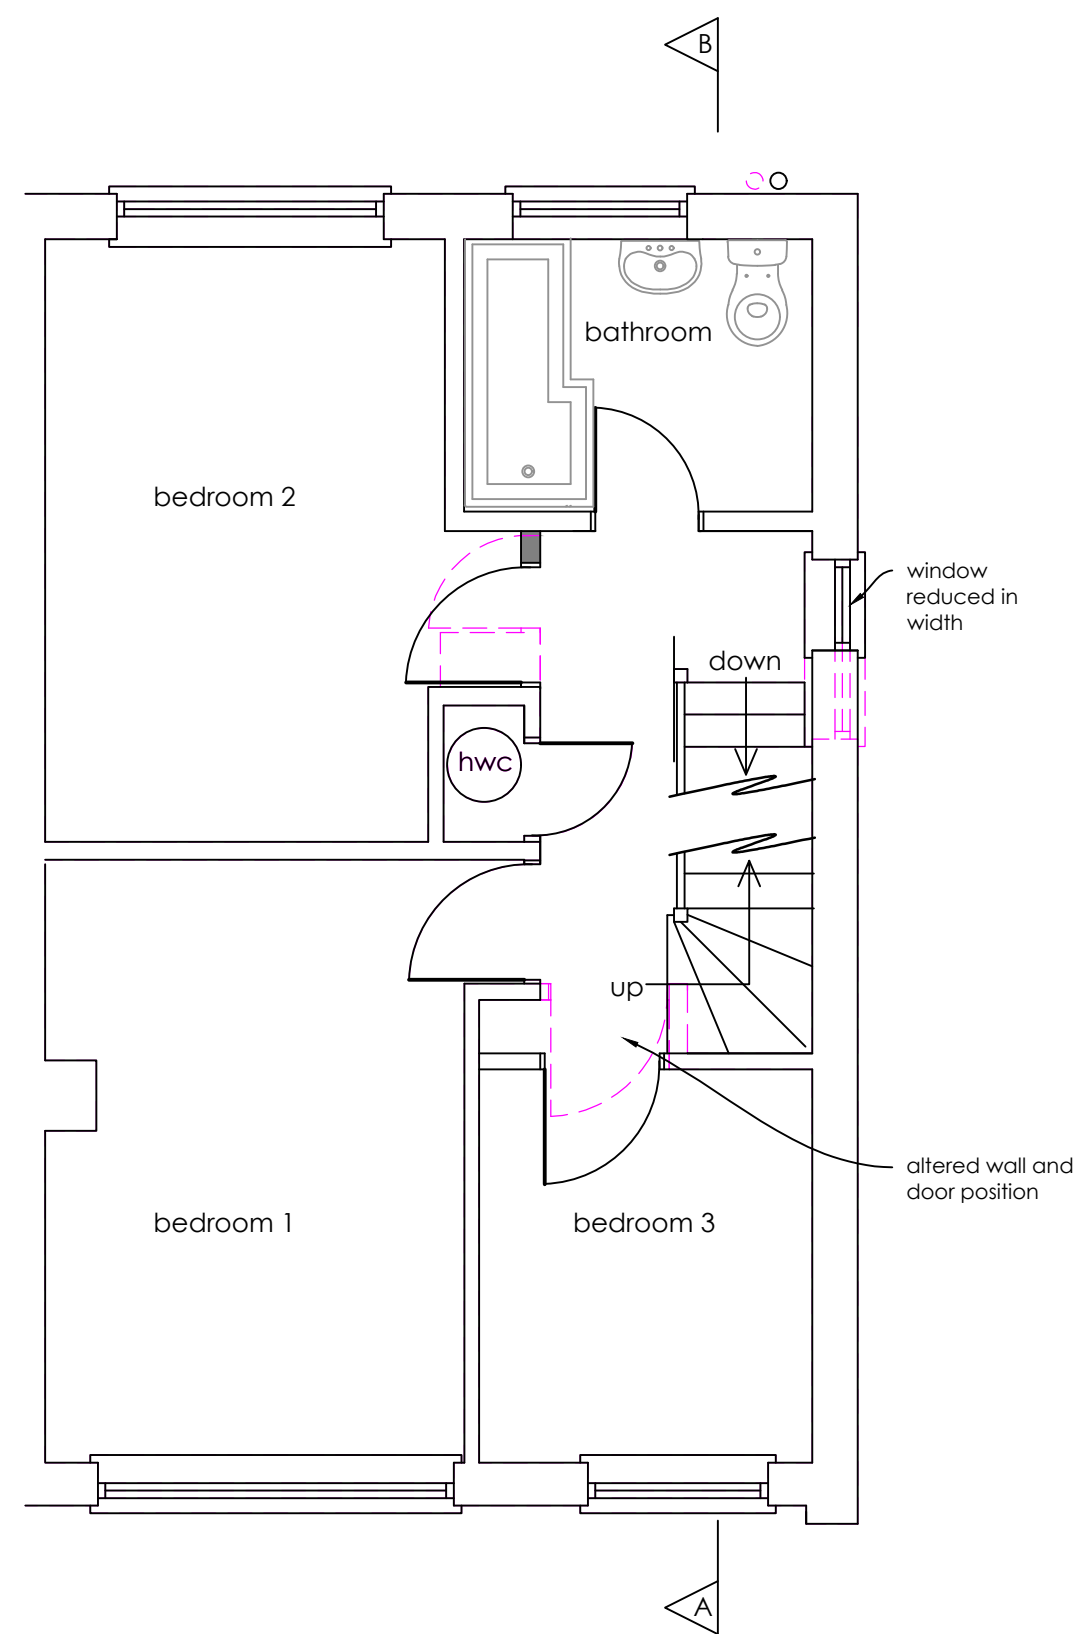

These plans are for identification purposes only. Do not scale from these plans - take measurements on site. All dimensions are approximations. This plan is for viewing at the scales indicated only. This plan is suitable for planning permission purposes.

Revision	Description		Date	
SAMUEL MOSS LTD 01322 408573 / 07796 454747 office@samuelmossltd.co.uk www.samuelmossltd.co.uk				
Client: Ms Burston				
Project: 60 Ediva Road, Meopham, DA13 0ND				
Title: Proposed plans for permitted development				
Date: Apr 2025	Scale: @ A1	Drawn: SM	Plan no: MS522.2	Revision