© This drawing is protected by copyright and must not be copied or reproduced without the written consent of Penfold Project Services

FOR ALL HARD AND SOFT LANDSCAPING DETAILS SEE DRAWINGS AND MATERIALS STRATEGY AS PROVIDED BY CONSILIO PARTNERSHIP

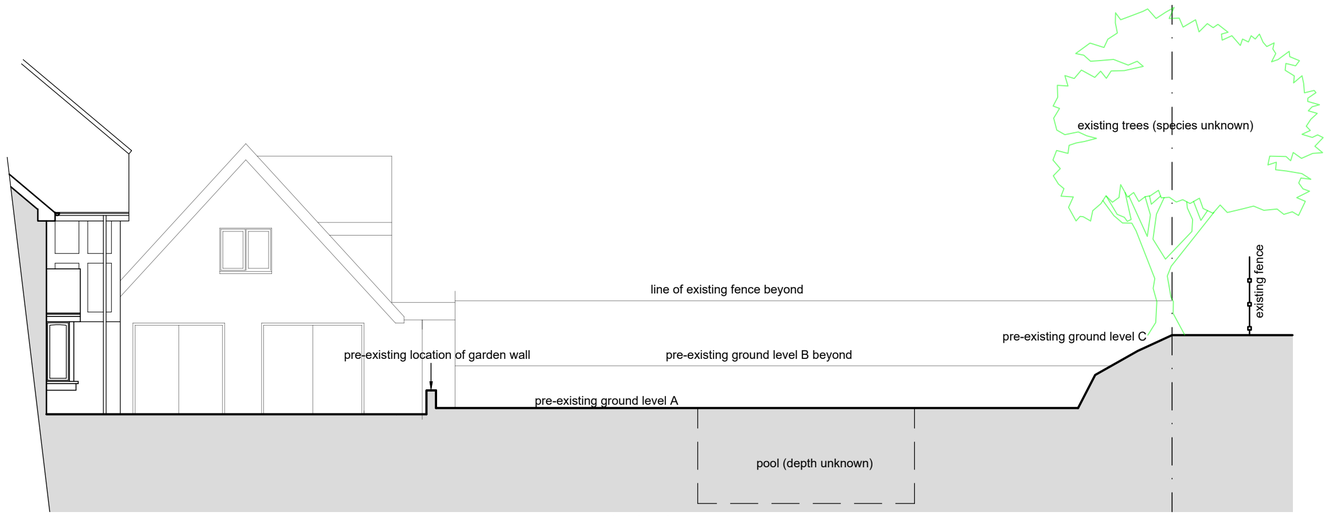

SECTION X-X
AS PRE-EXISTING
(1:100)

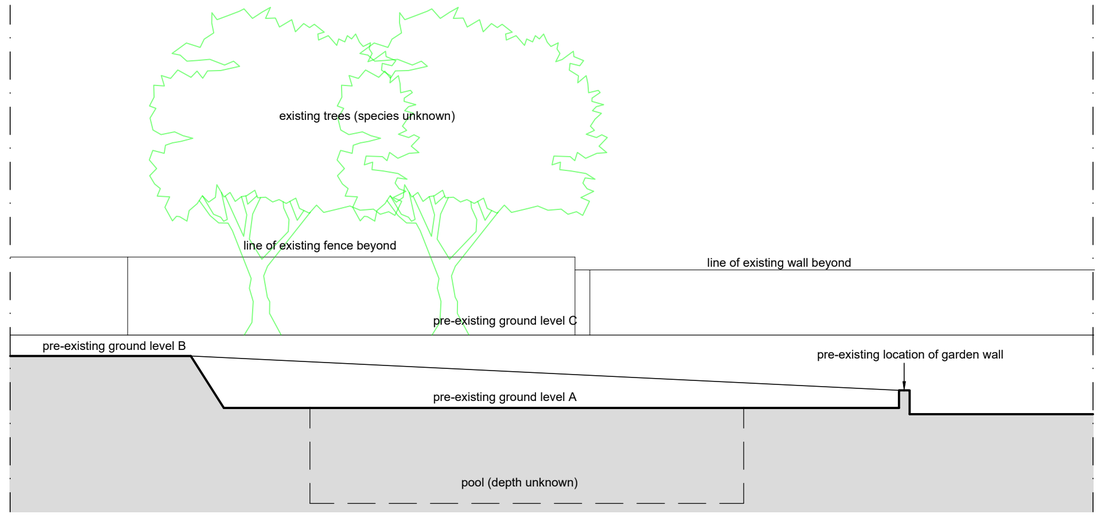

SECTION Y-Y
AS PRE- EXISTING
(1:100)

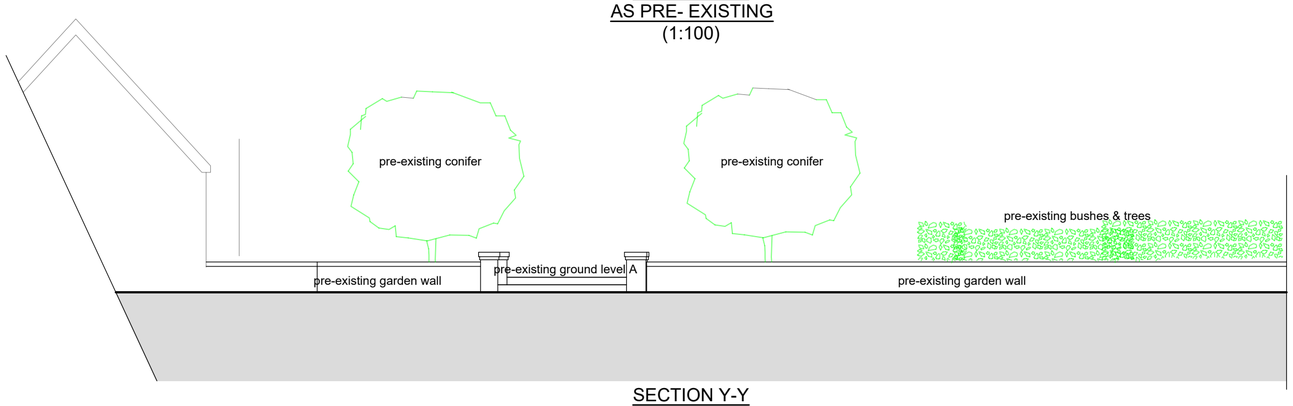

SECTION Y-Y
AS PRE- EXISTING
(1:100)

SCALE BAR @ 1:200

Date	No	Revision
26/05/26	A	Section Z-Z and additional information added

Penfold Project Services

Epmarket, Wrotham Road, Meopham, Kent, DA13 0JH
Telephone: 01474 816690
e-mail: apenfold448@btinternet.com

Job Title: 48 PARROCK STREET
GRAVESEND
KENT
DA12 1QH

Dwg Title: FRONT GARDEN
SECTIONS AS PRE-EXISTING

Scale: 1:100 @ A2

Dwg No.: 107A

Date: May 2026