



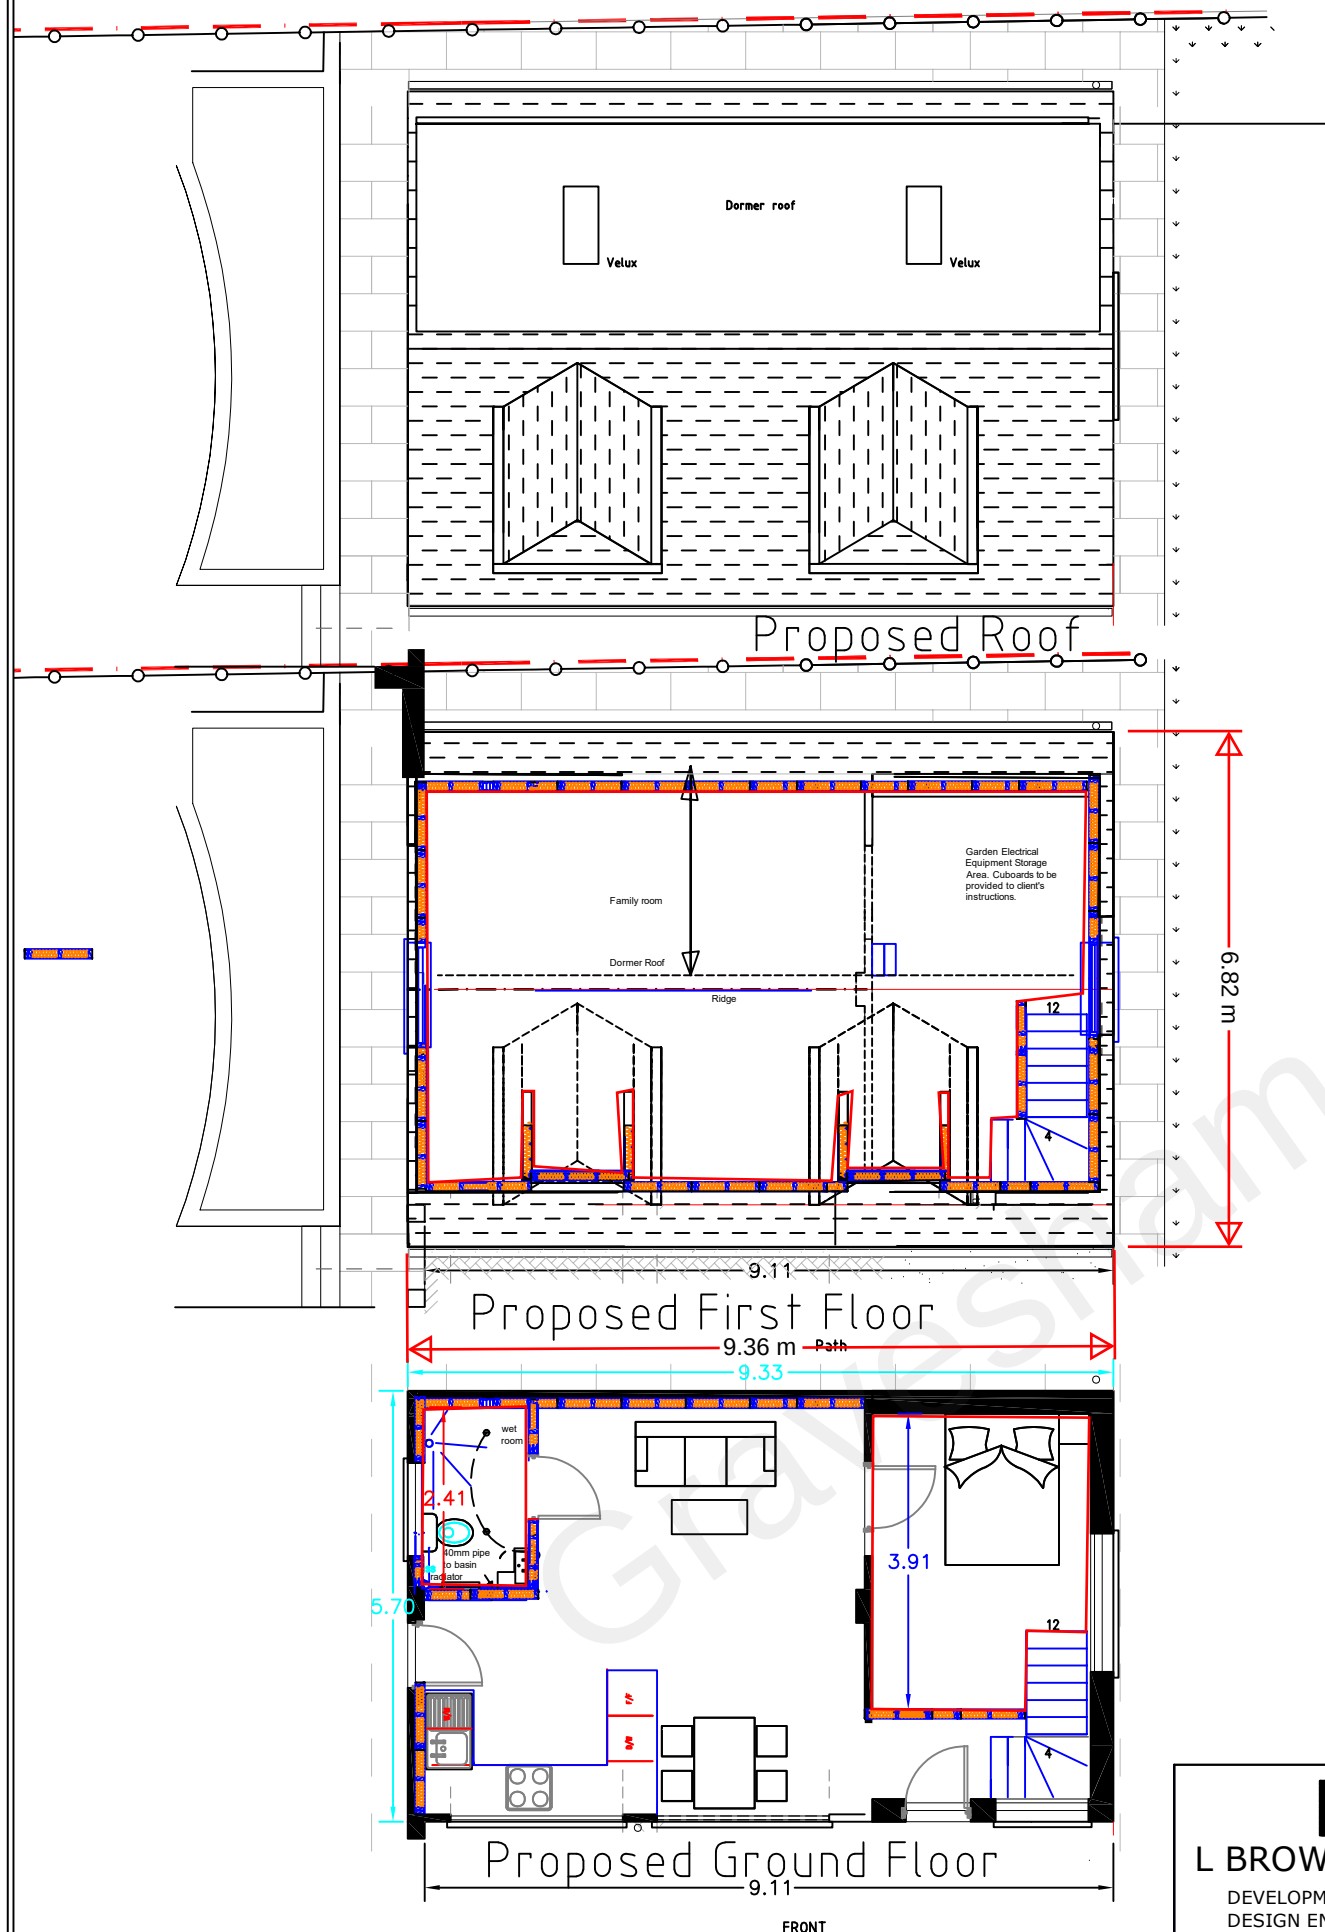

Proposed Conversion of Garage to an Annex

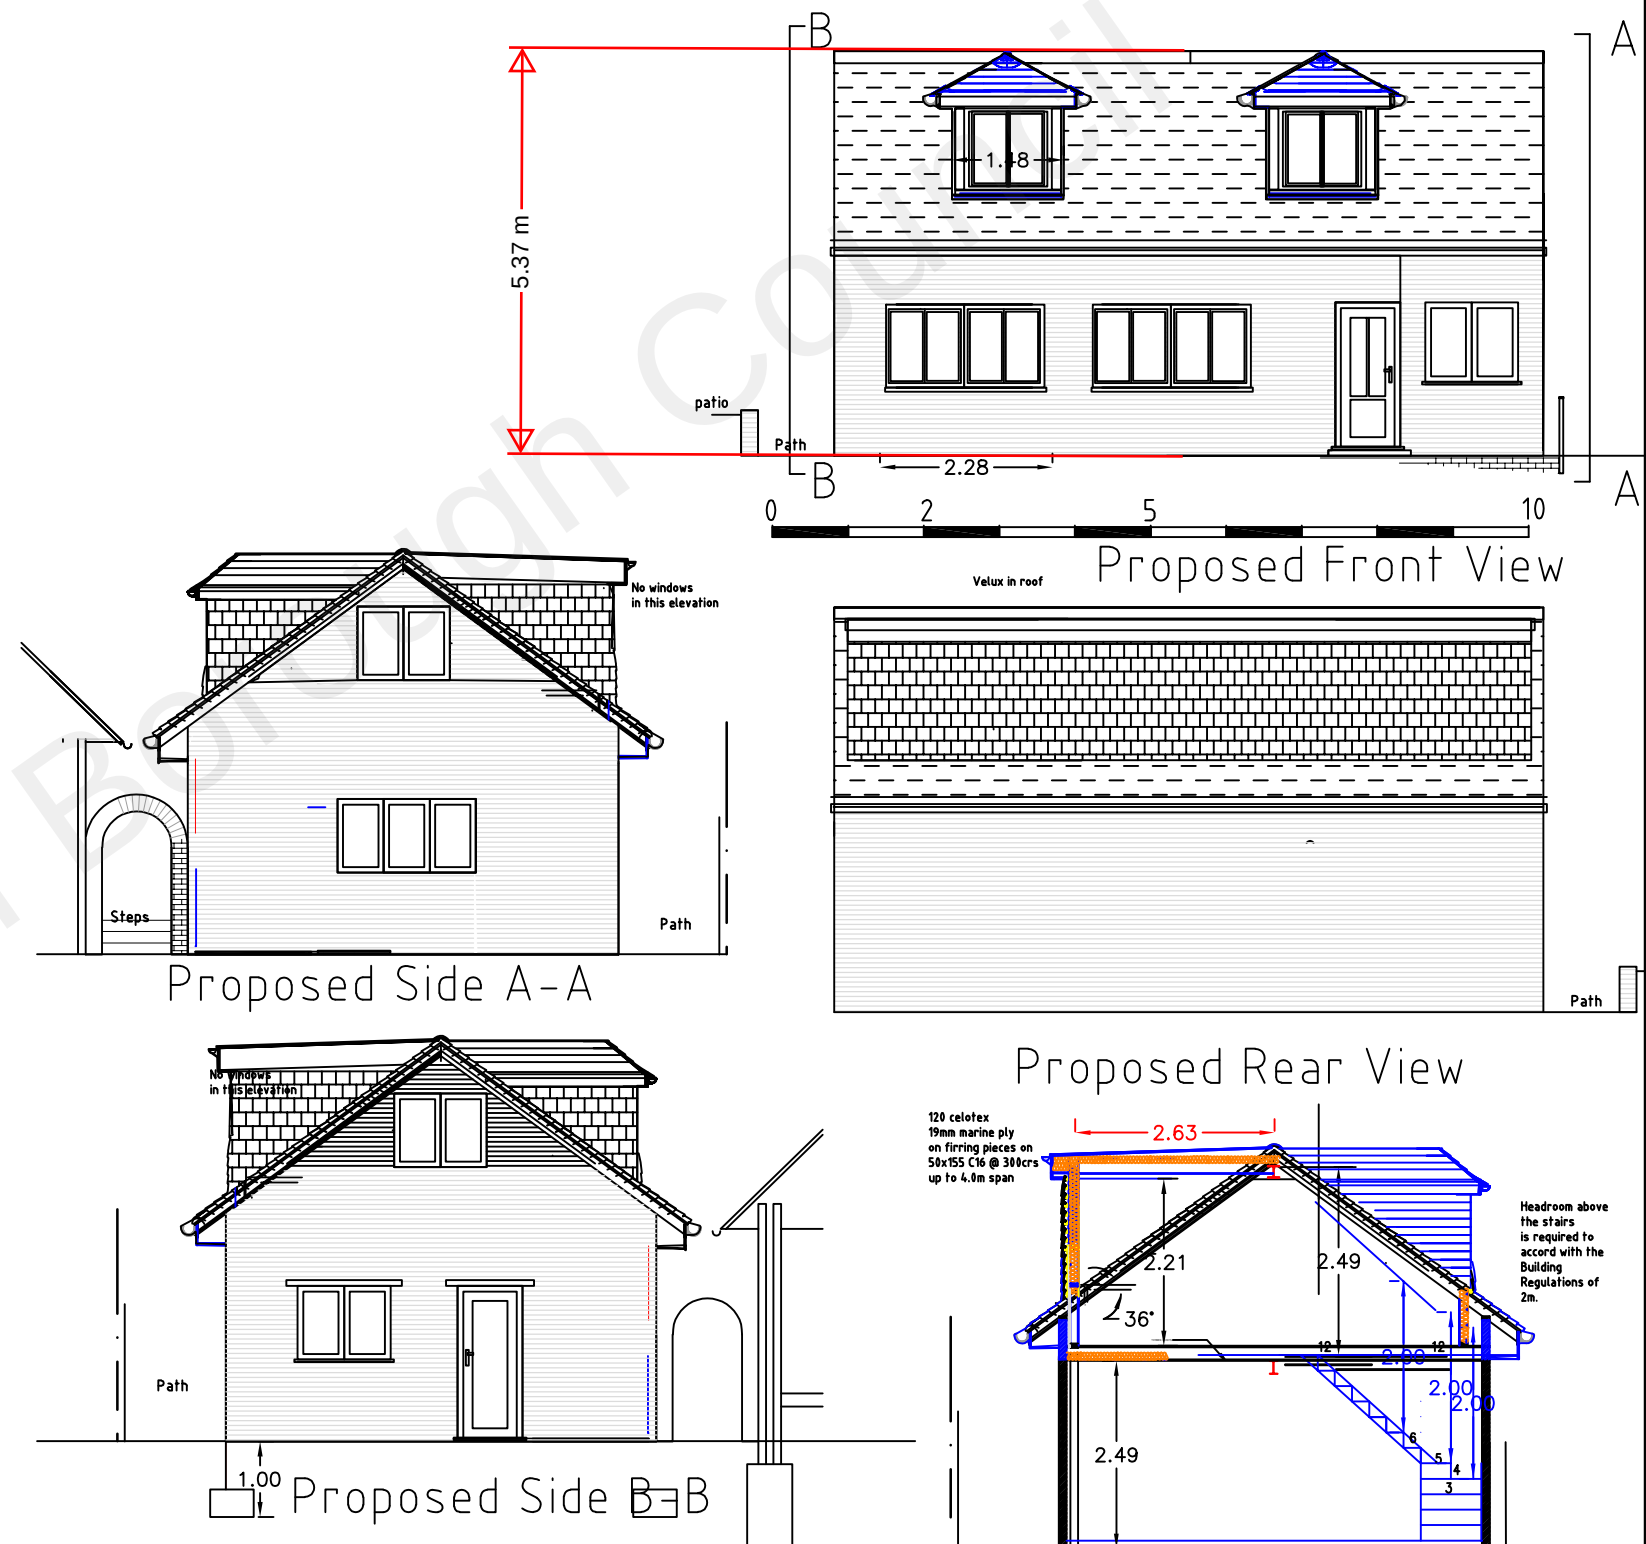

LBA
L BROWN ASSOCIATES LTD
DEVELOPMENT PLANNING, HIGHWAY AND
DESIGN ENGINEERS
34 Fallowfield, Chatham, Kent, ME5 0DX
Telephone 01634 301082.

Checked by TAB	Approved TAB	Date 04.10.2021	Signed	Checked by TAB
Proposed Plan Views and Elevations.				
Scale 1:100 @ A3			Drawing No TAB/06/41	