




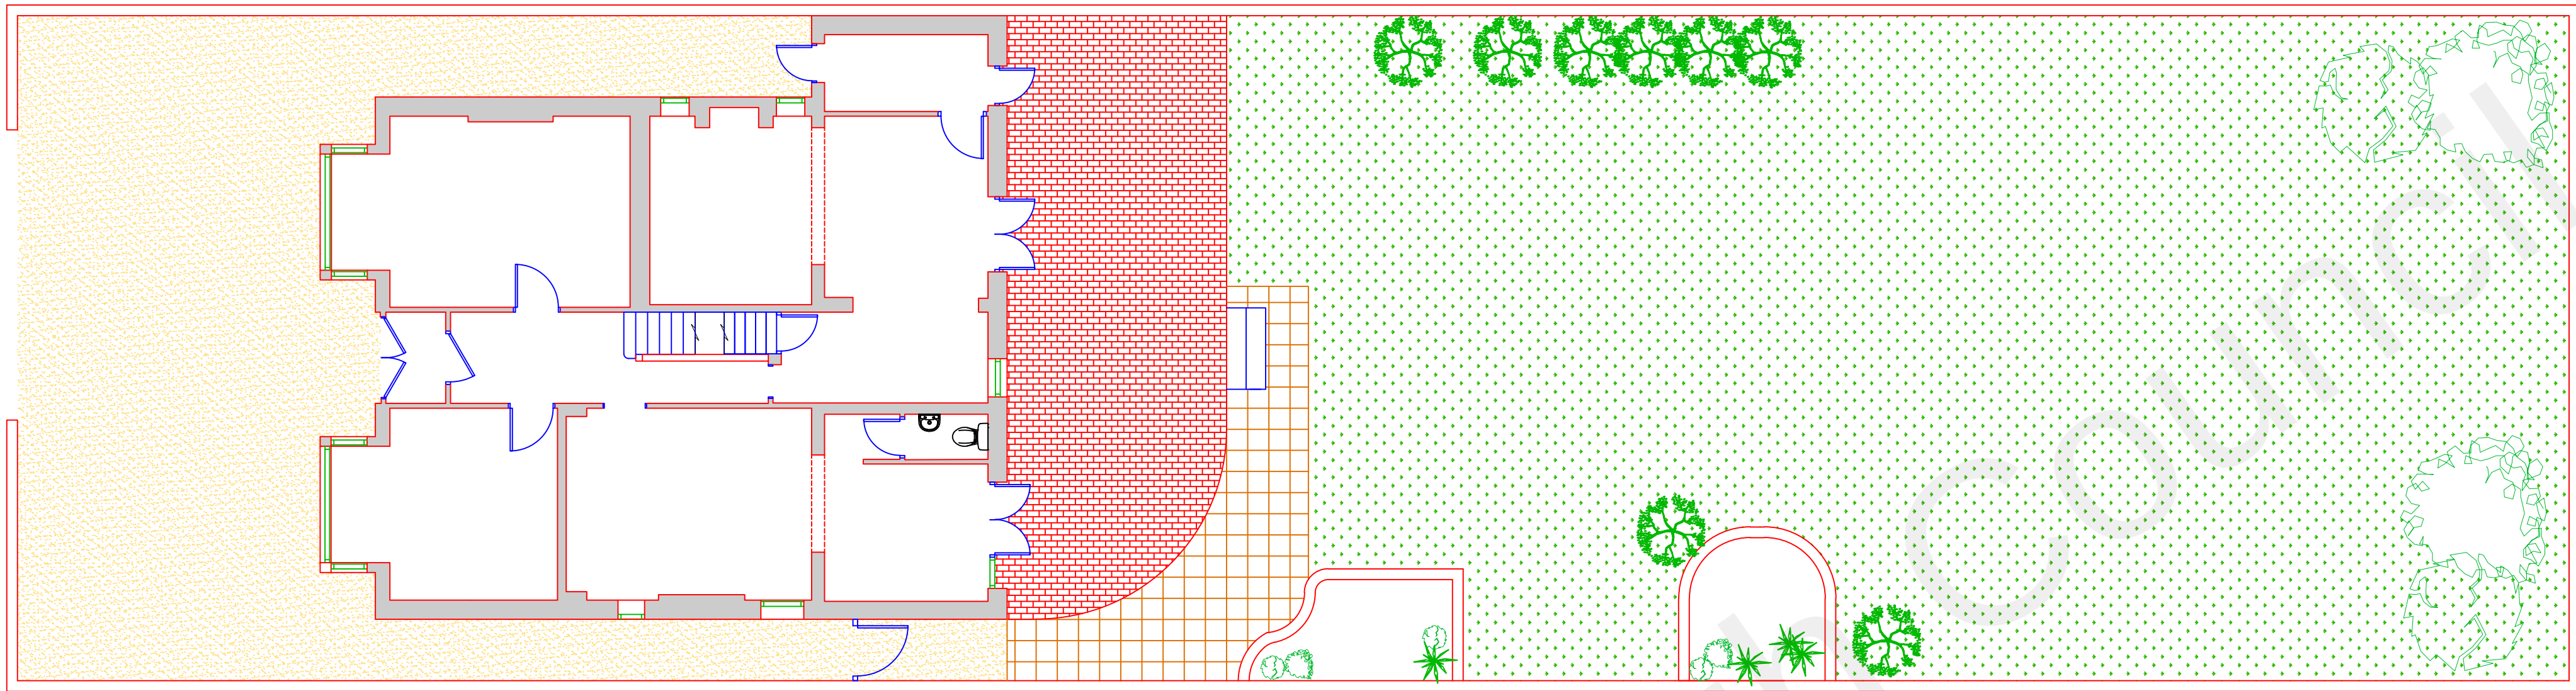

EXISTING GARDEN LAYOUT

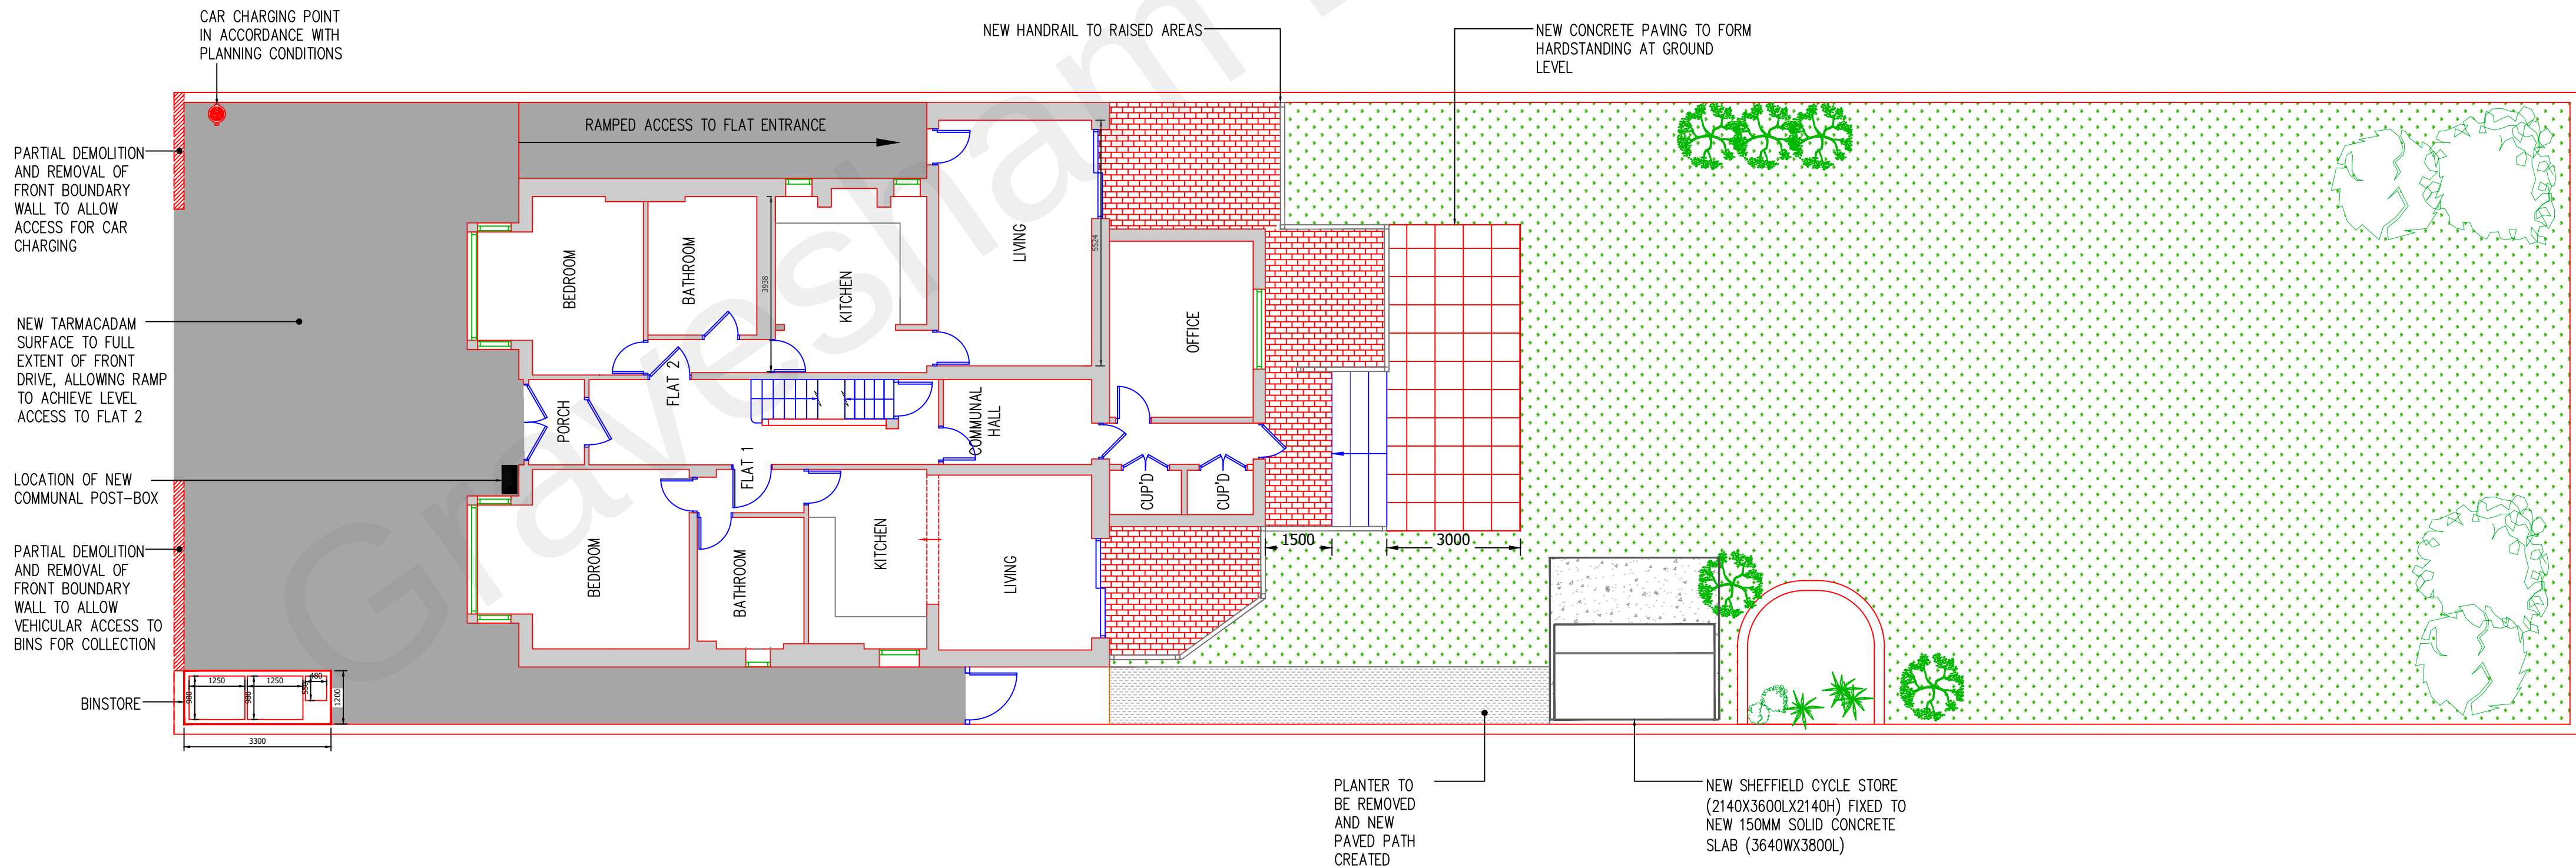

PROPOSED GARDEN LAYOUT

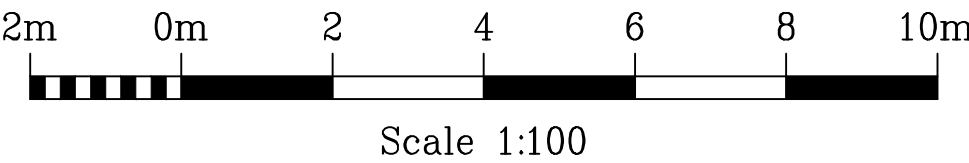

Rev.	Description	Date
D.	Proposed Layout Amended.	10/12/21
C.	Proposed Layout Amended.	19/11/21
B.	Proposed Layout Amended.	13/10/21
A.	Proposed Layout added to sheet.	24/03/21

Do not scale from this drawing. Dimensions to be verified on site by contractor prior to commencement of work.

This drawing is the copyright of the practice and may not be reproduced in part or in whole without the prior written consent of the practice.

© 2020 Faithorn Farrell Timms LLP



Faithorn Farrell Timms

Central Court
1 Knoll Rise
ORPINGTON
Kent BR6 0JA
T 01689 885080
F 01689 885081

Client	LOOK AHEAD
--------	------------

Project	48 PELHAM ROAD GRAVESEND DA11 0HZ
---------	---

Drawing Title	EXISTING AND PROPOSED GARDEN LAYOUT
---------------	---

Date	24/03/21	Scale	1:100 @ A1
Drawn By	EK	Checked By	DA
Project No.	T1-5766	Drawing No.	4
		Rev.	D