




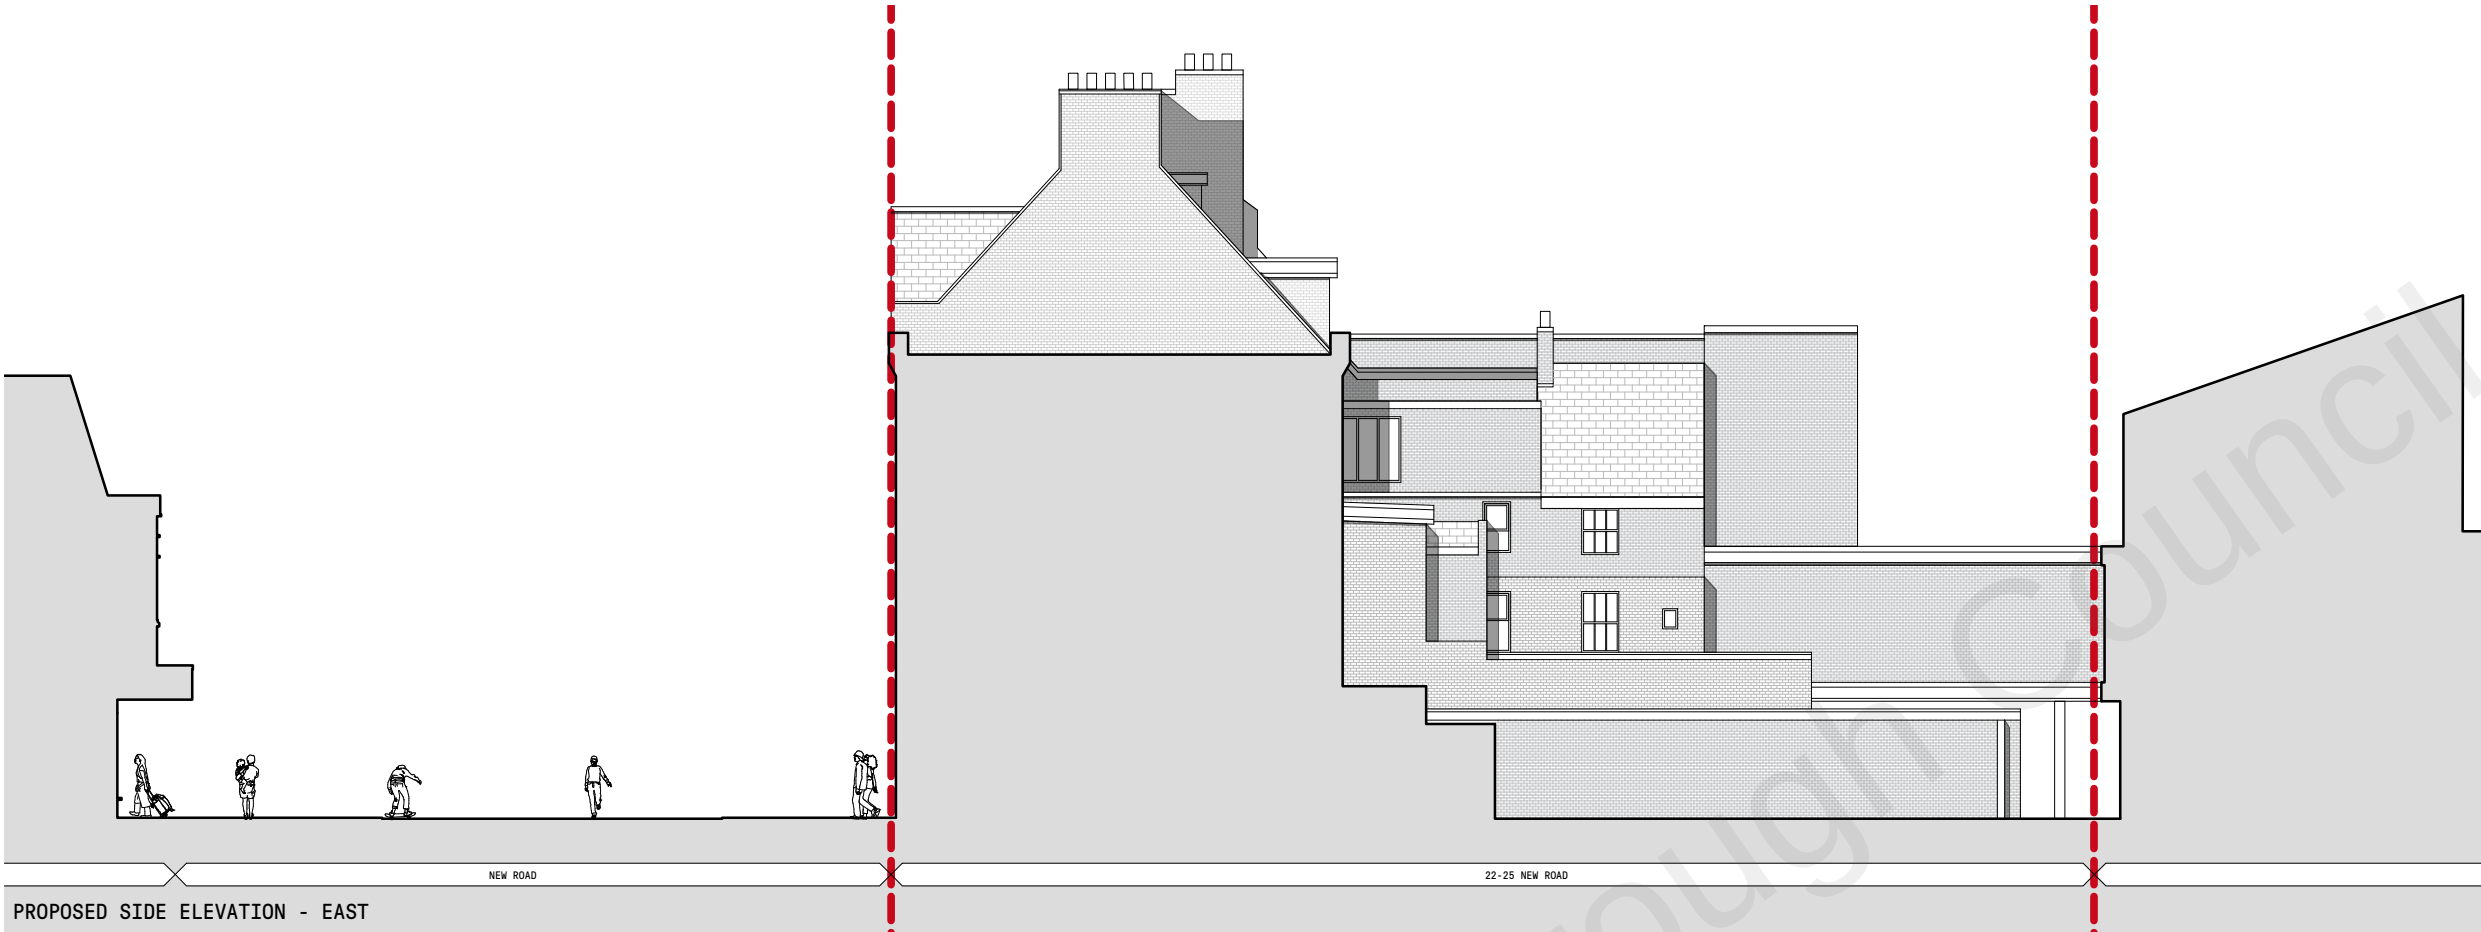

PROPOSED SIDE ELEVATION - EAST

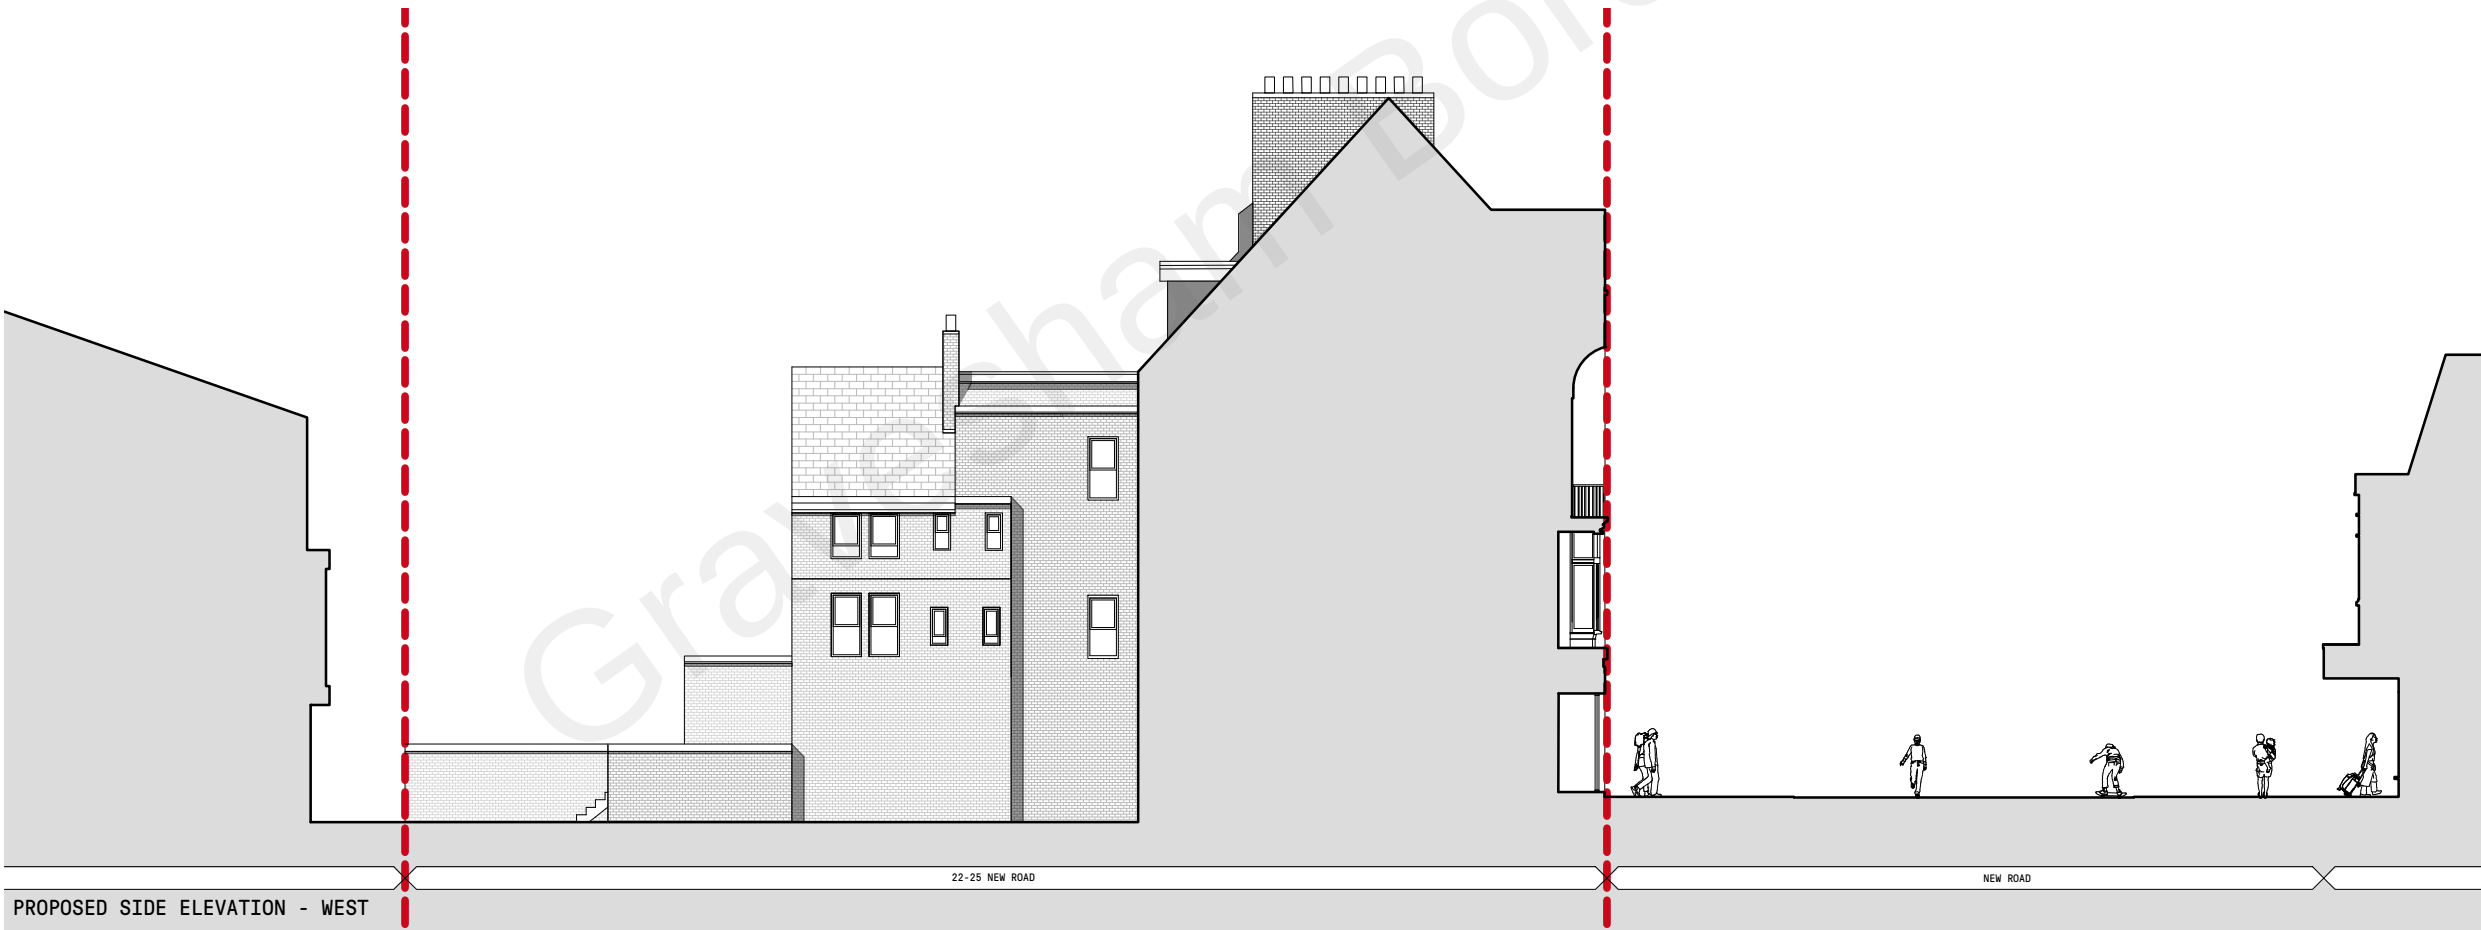

PROPOSED SIDE ELEVATION - WEST

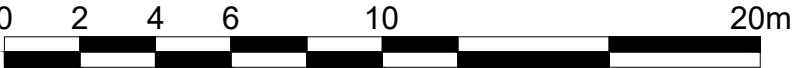

Scale 1:200

© Copyright Reserved. Child Graddon Lewis Limited

- Do not scale from this drawing, except for planning purposes.
- Check all dimensions on site.
- Subject to survey.
- Subject to site inspection.
- Site boundary lines are indicative only.

P2	19.08.22	DR	FULL PLANNING ISSUE
P1	08.02.22	DR	PLANNING ISSUE
-	17.12.21	DR	Preliminary Issue
Rev	Date	By	Description

Revision Schedule

project
22-25 NEW ROAD
GRAVESEND
DA11 OAA

title
EXISTING SIDE ELEVATIONS

sheet number
050121

drawing status
PLANNING

contract no. client ref.

scale	date	drawn by	checked by
1 : 200 @ A3	DEC 21	DR	CG
project no.	drawing number	revision	
12126	CGL-XX-EL-DR-A-050121	P2	
originator-zone-level-type-role-sheet number			



Level 2 Irongate
House
30 Dukes Place
London EC3A 7LP

T: +44 (0)20 7539 1200
E: hq@cgluk.com
www.cgluk.com