


EXISTING BLOCK PLAN 6 TAMESIS STRAND, TEUP.

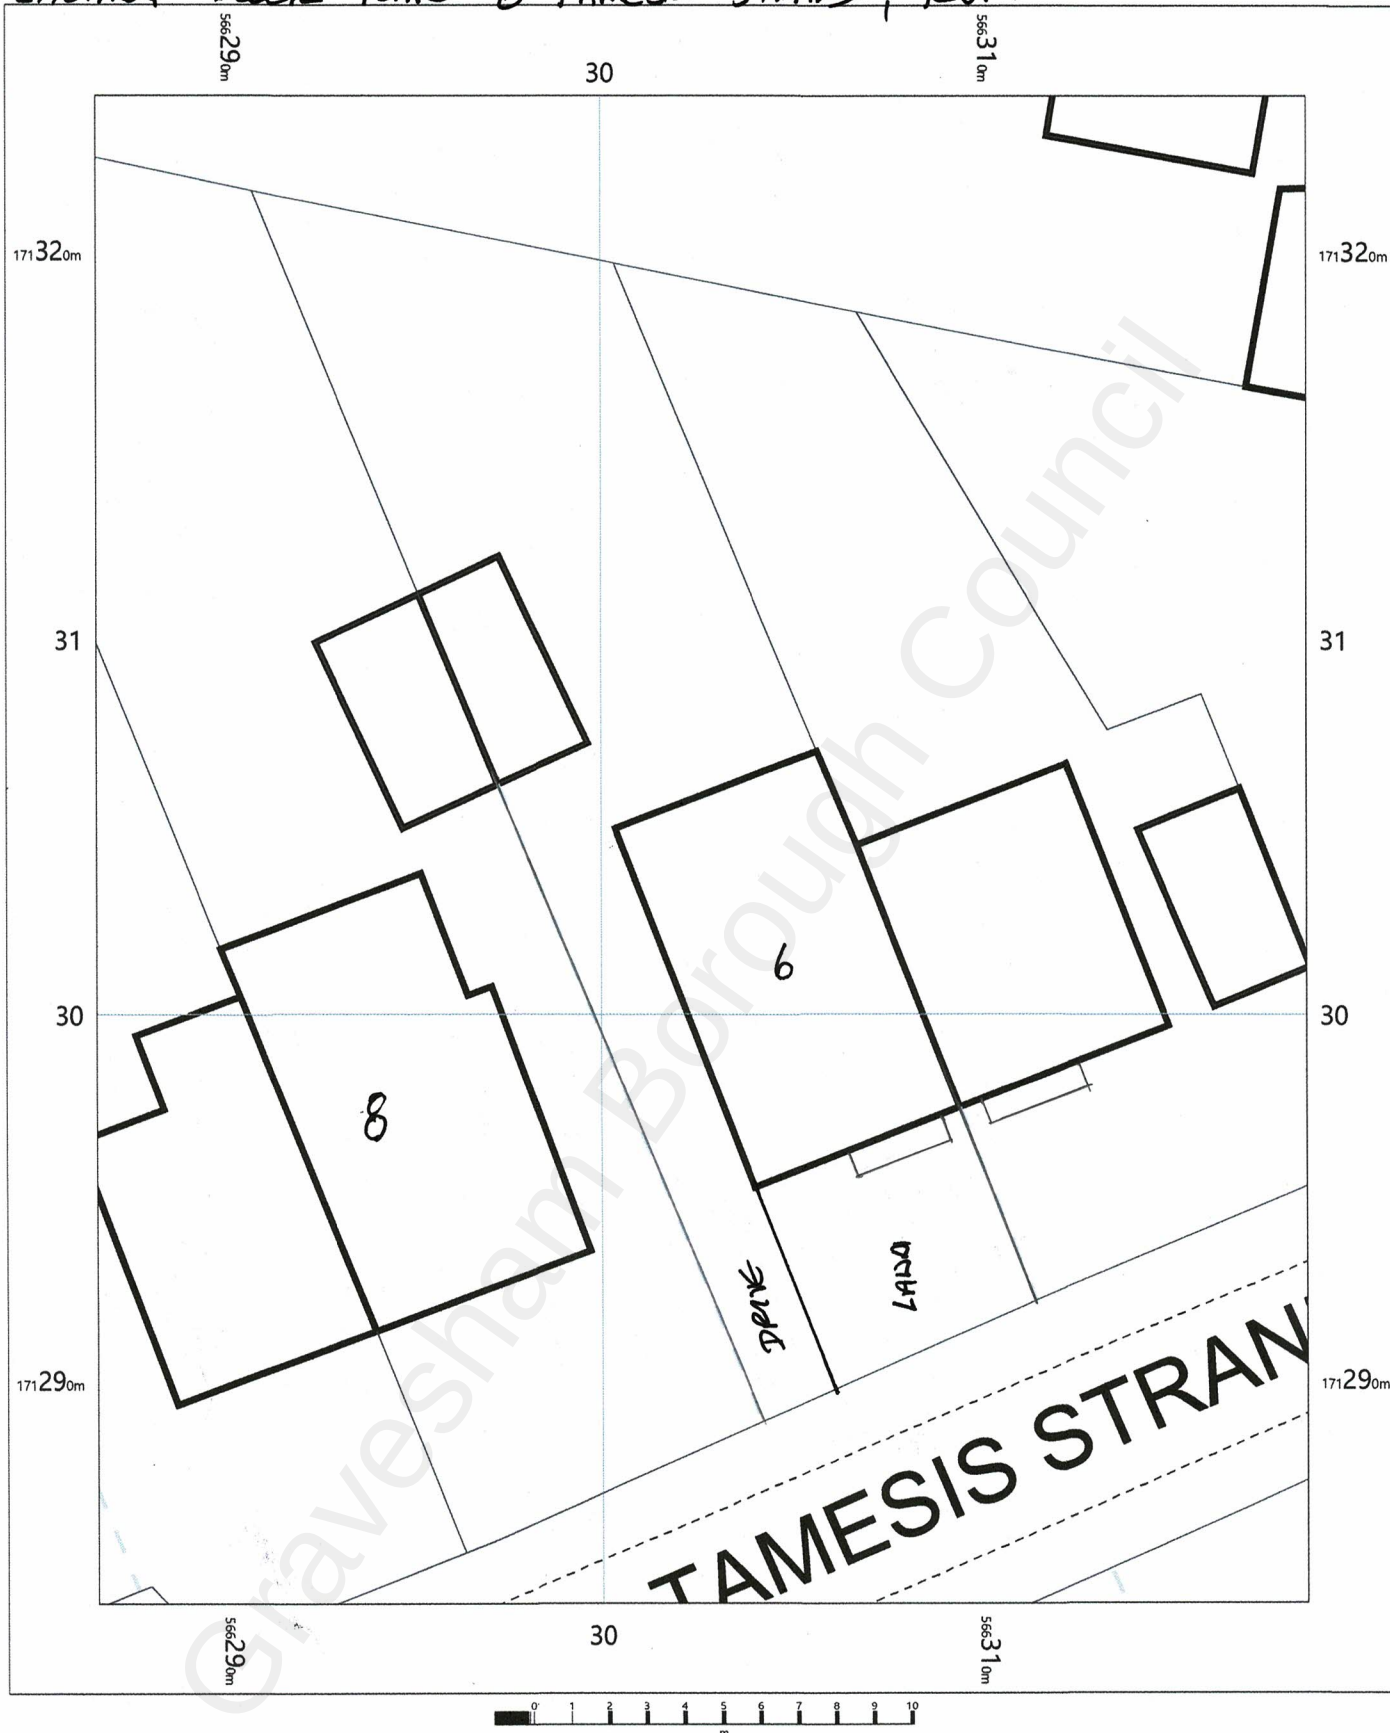

OS MasterMap 1250/2500/10000 scale
Friday, August 19, 2022, ID: CM-01056767
www.centremapslive.co.uk

1:200 scale print at A4, Centre: 566303 E, 171304 N

©Crown Copyright Ordnance Survey. Licence no. AC0000849896

