


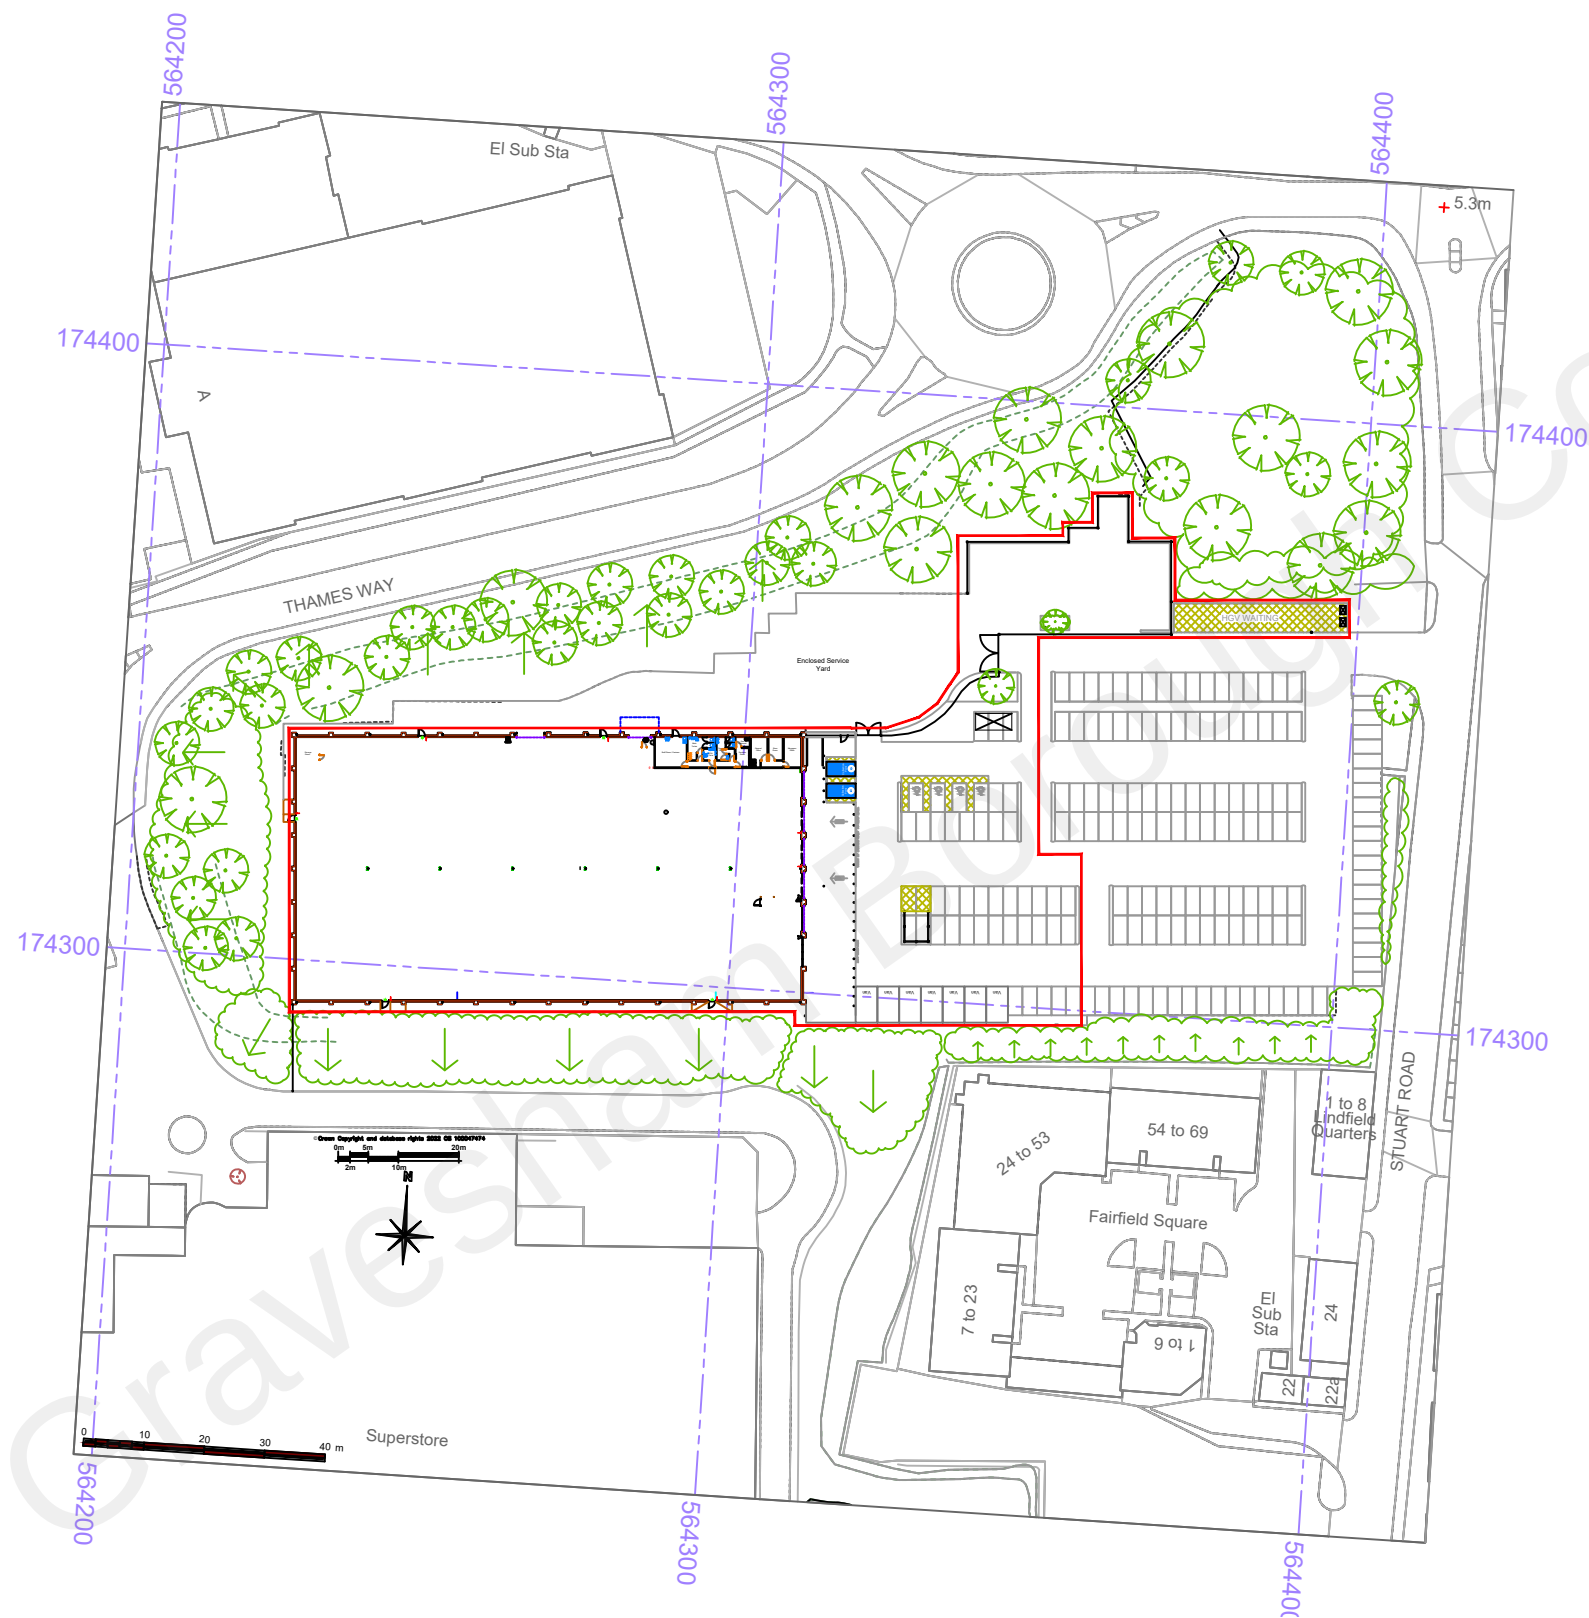

Melton Court, Gibson Lane South,
Melton, East Yorkshire, HU143HH.
01482 632829 / 07553 951017

Project Address:

**Wickes,
Stuart Road,
Gravesend,
DA110BZ**

Drawing Title

Location Plan

Drawing Number	Revision
SBD/22/2284/P4	

Drawn: N Thompson	Page Size A3	Scale: 1:1250	Date: 12/05/2022
----------------------	-----------------	------------------	---------------------