
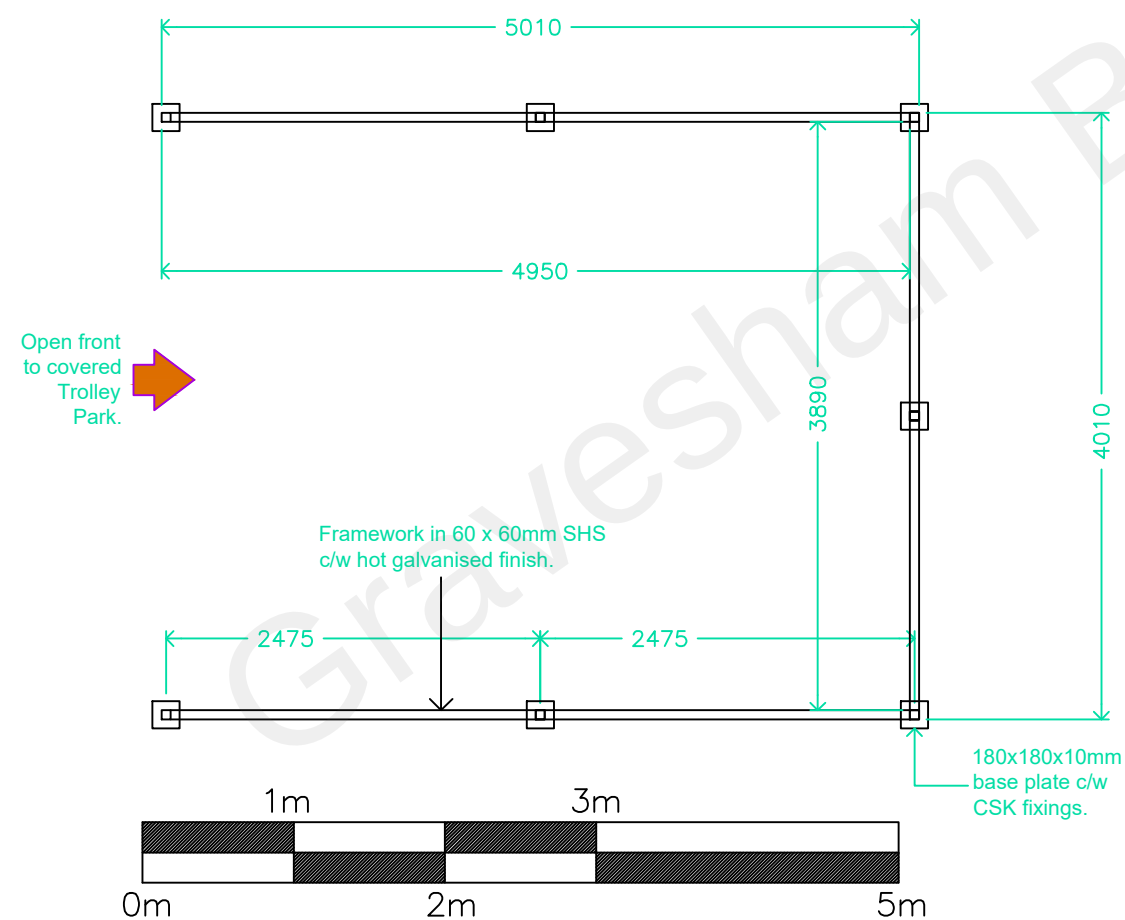
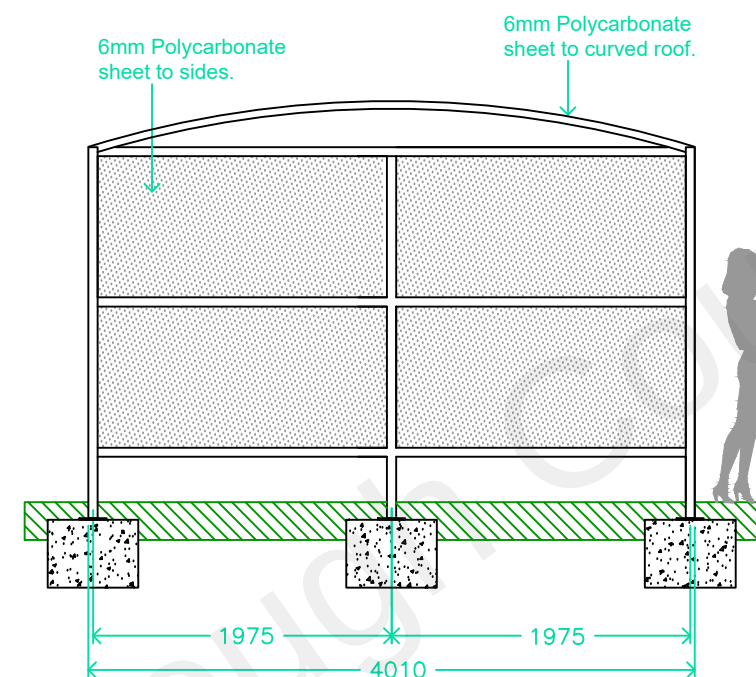


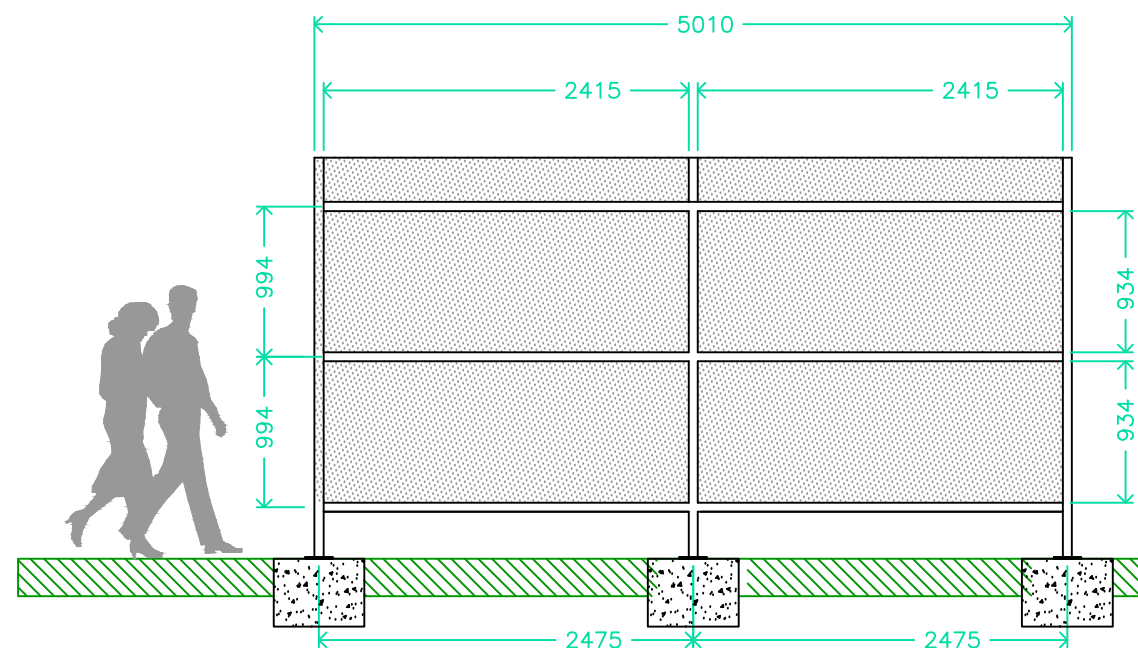

Melton Court, Gibson Lane South,
Melton, East Yorkshire, HU143HH.
01482 632829 / 07553 951017

Project Address: Wickes,
Stuart Road,
Gravesend,
DA110BZ

Drawing Title
**Proposed Covered
Trolley Park**

Drawing Number
SBD/22/2284/P3

Drawn: N Thompson Page Size: A3 Scale: 1:50 Date: 13/05/2022