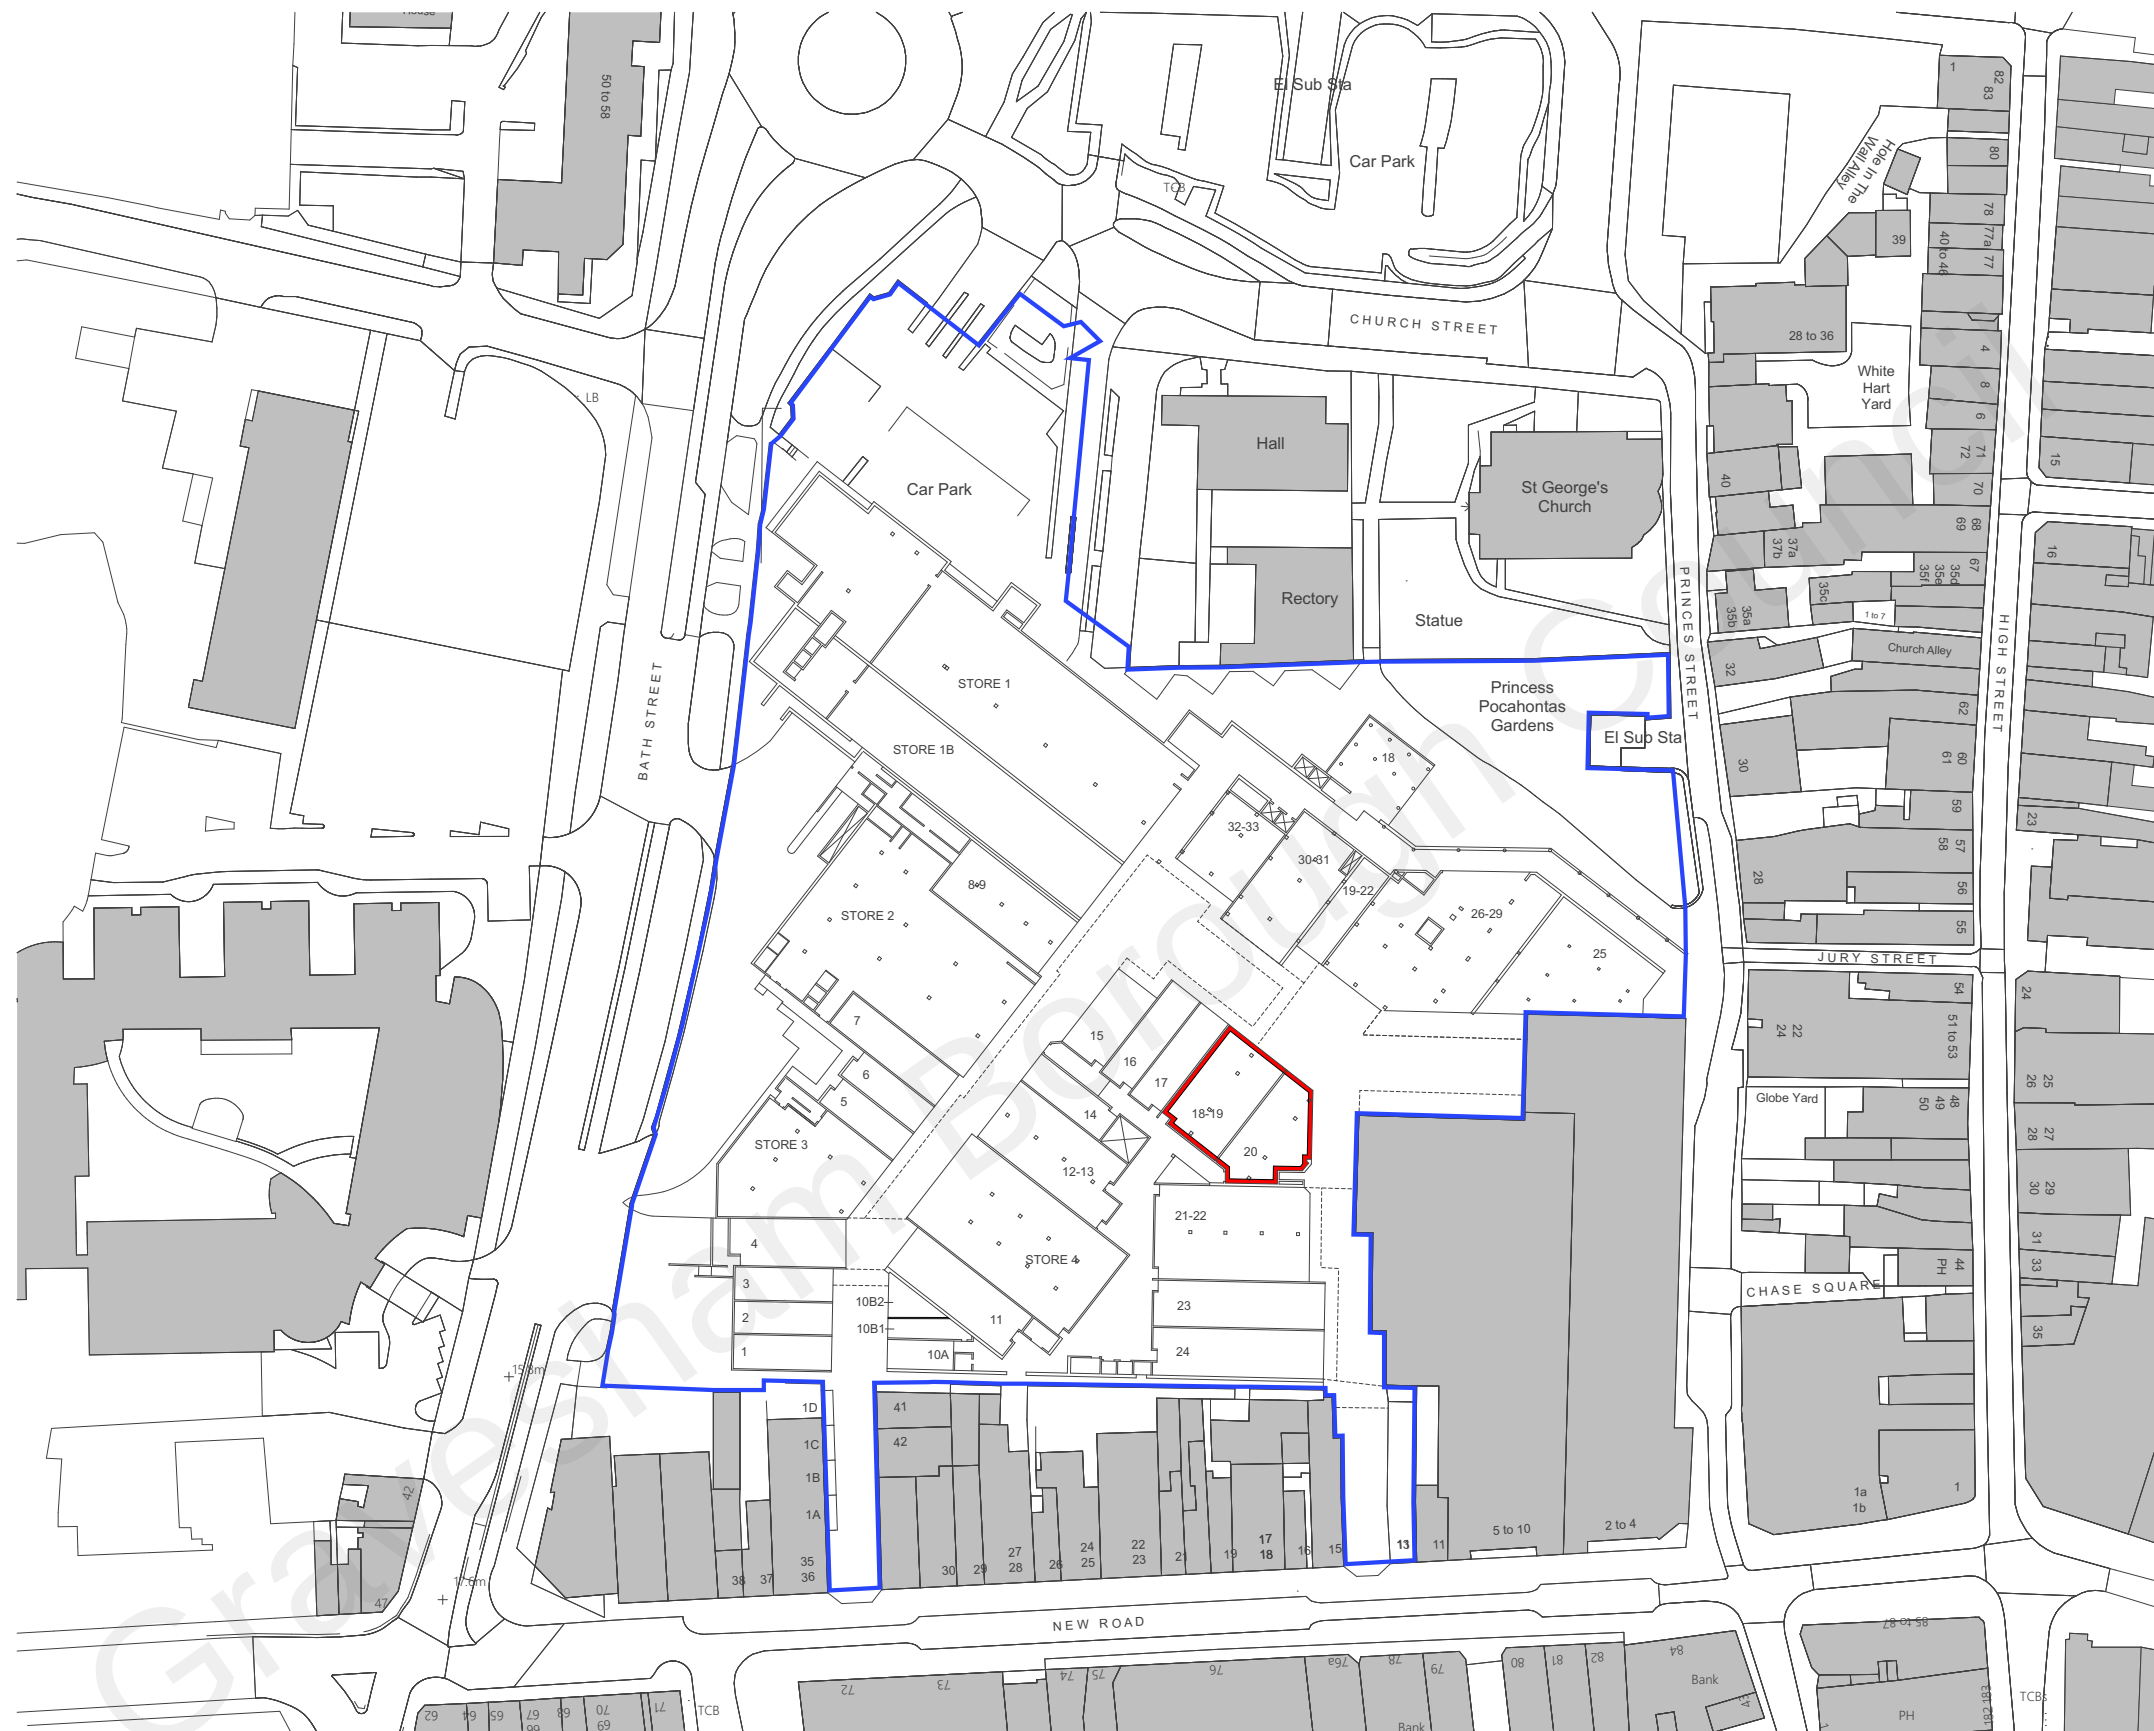


Rev	Date	Description	
 REEF GROUP		Job Title St George's Centre New Road Gravesend DA11 0TA	Drawing Name Location Plan
	14 Little Portland Street, London, W1W 8BN T: 020 7637 0601 W: www.reefestates.co.uk	Drawing Status PLANNING	Drawing Scale 1:1250 @A3
		Date first Issued 02.08.21	Layout ID Revision PL.18.01