


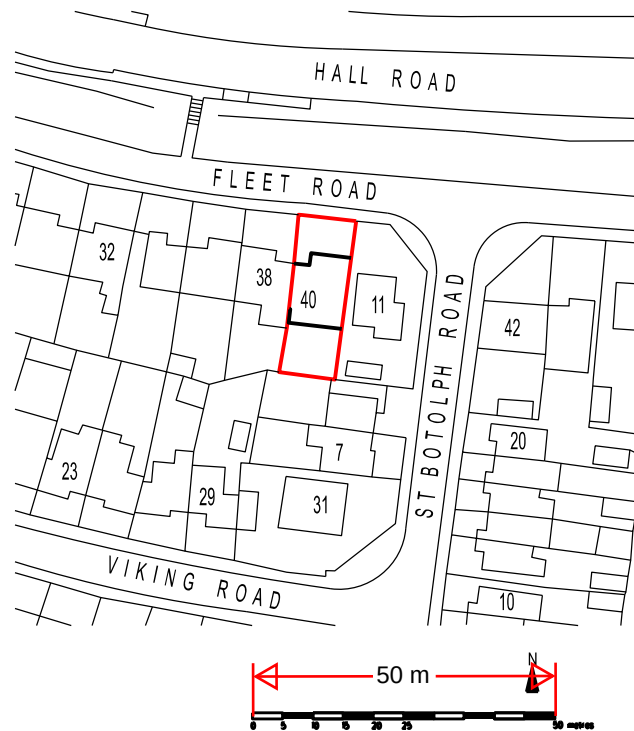

REVISION	DATE
ARCHITECT TAARCHITECTS 11 JOYDENS WOOD ROAD BEXLEY KENT DA5 2HS Tel 07905 130591 ta140256@googlemail.com	
JOB PROPOSED CONVERSION AND ALTERATIONS AT 40 FLEET ROAD NORTHFLEET DA11 8EE	
DRAWING SITE LOCATION PLAN	
SCALE 1:1250 AT A4	DATE AUG 2025
DRAWING NO. AK/01	