



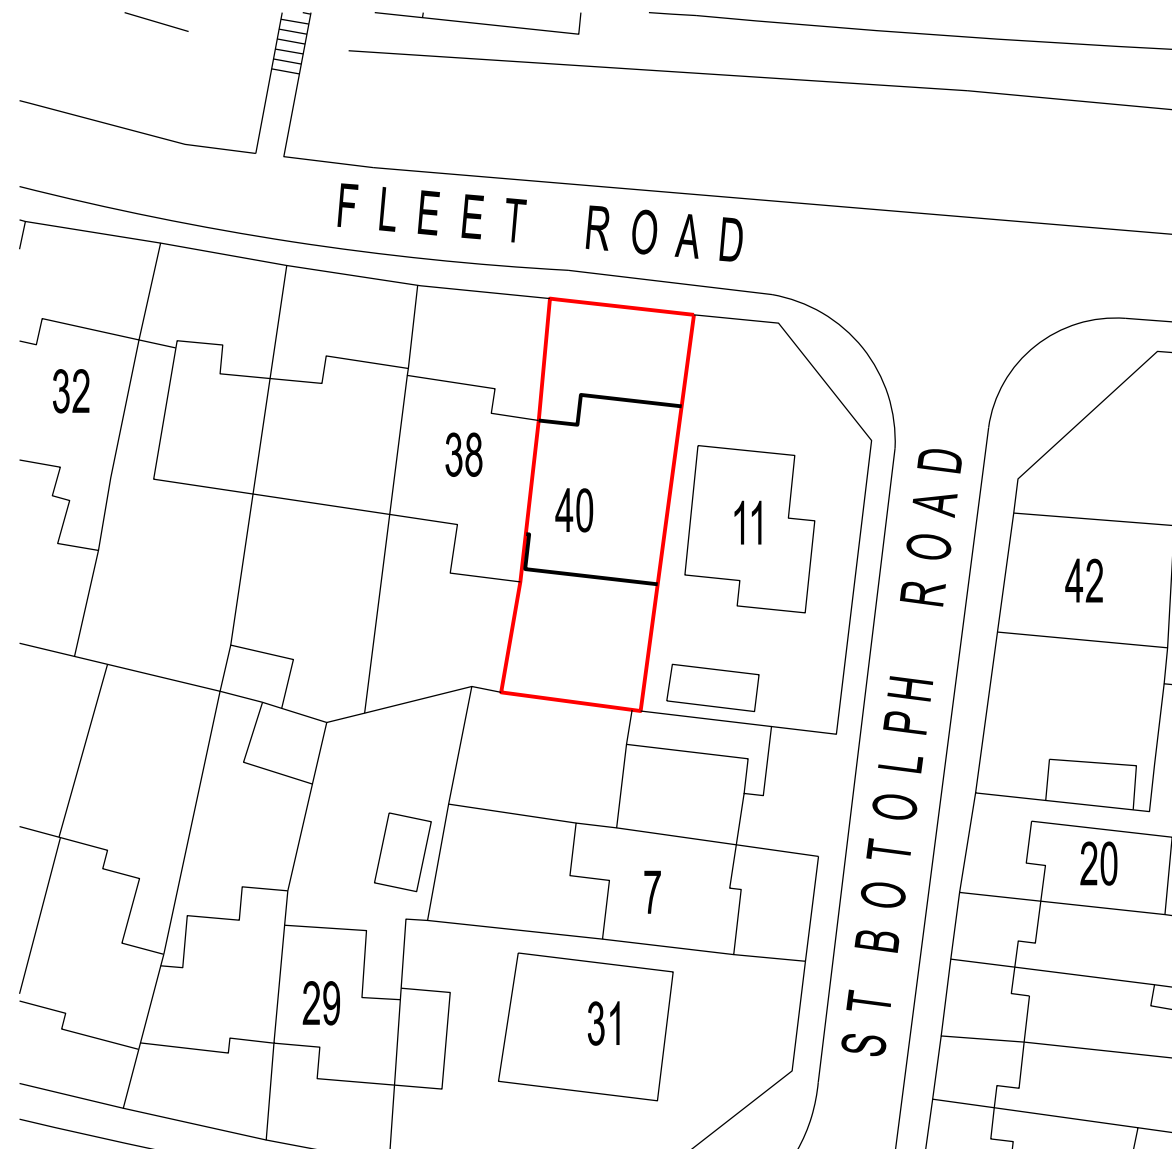


EXISTING BLOCK PLAN scale 1:500

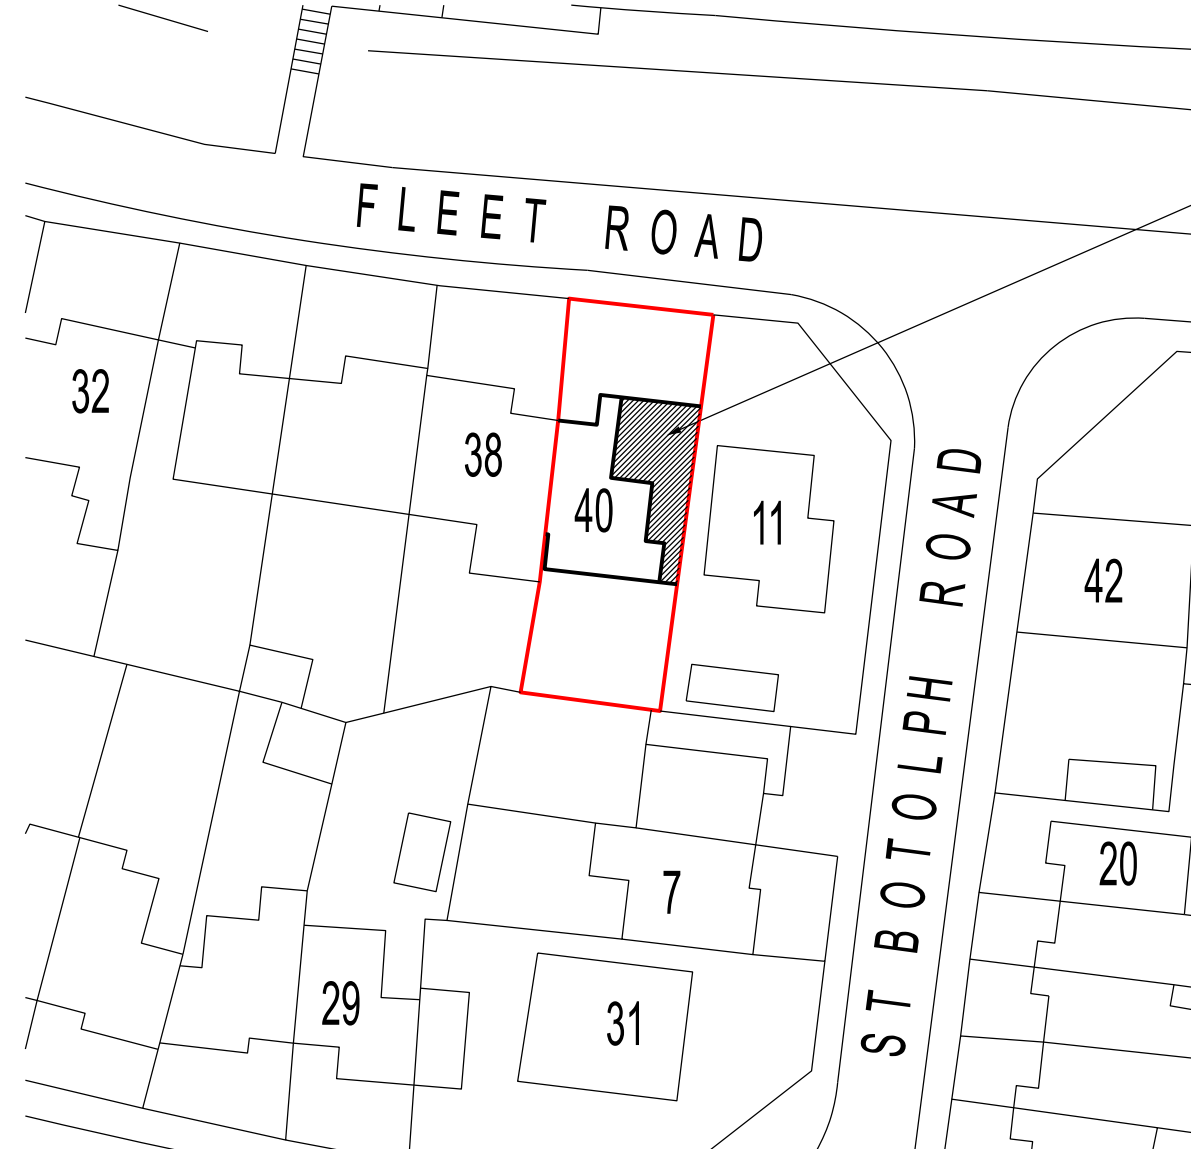

proposed conversion
shown hatched

PROPOSED BLOCK PLAN scale 1:500

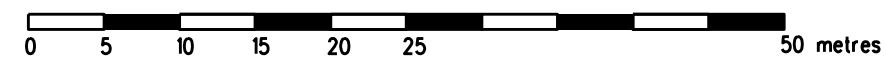

REVISION	DATE
ARCHITECT	
TA ARCHITECTS 11 JOYDENS WOOD ROAD BEXLEY KENT DA5 2HS Tel 07905 130591 ta140256@googlemail.com	
JOB	
PROPOSED CONVERSION AND ALTERATIONS AT 40 FLEET ROAD NORTHFLEET DA11 8EE	
DRAWING	
EXISTING & PROPOSED SITE BLOCK PLANS	
SCALE	DATE
1:500 AT A3	AUG 2025
DRAWING NO.	
AK/02	