
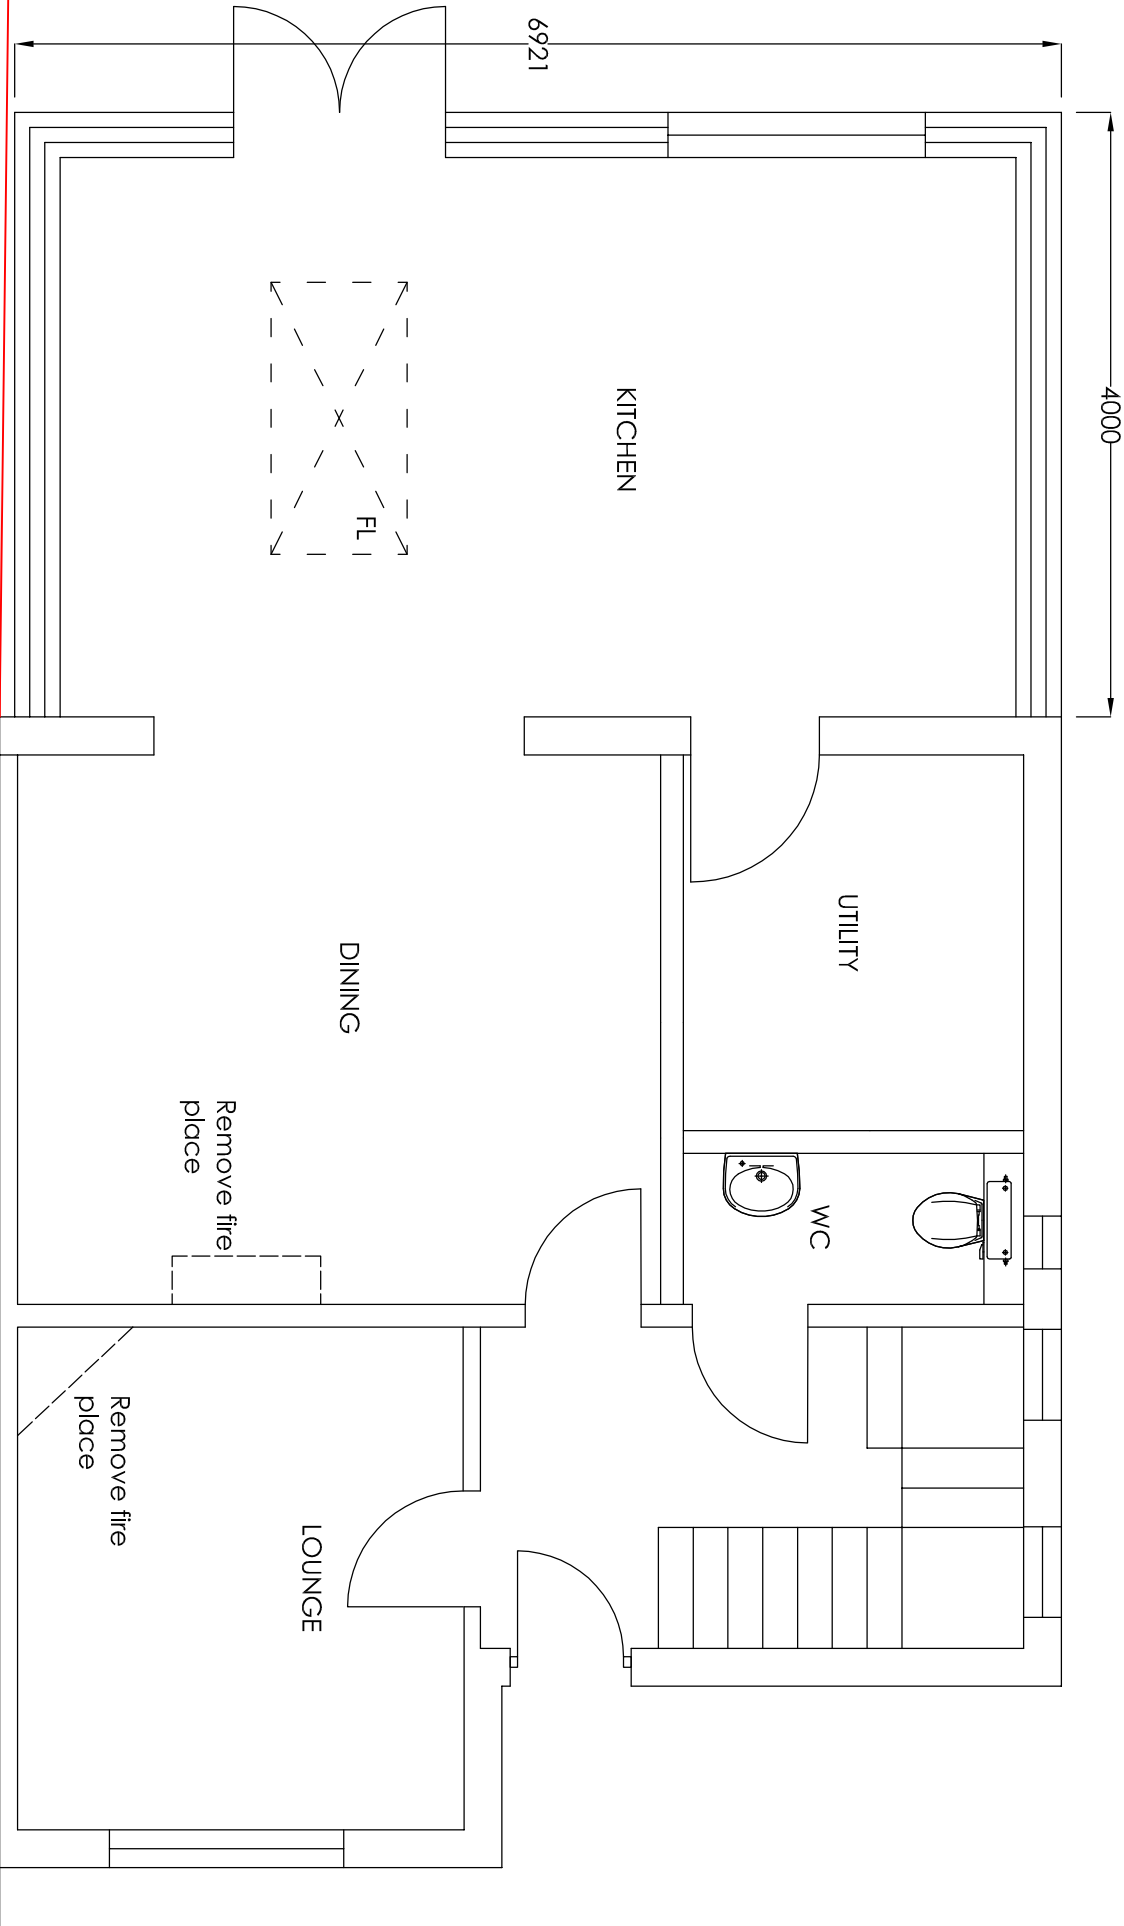


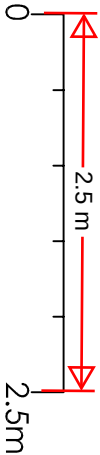

Project			Mr A Singh 92 Snelling Av Gravesend Kent DA11 7ER		
Drawing Title			Rear GF & Part FF Extensions and Remove Chimney Stacks		
Proposed GF Plan			H Channa Picarroons Maidstone Road Platt Kent TN15 8LB Tel: 07828277909 E-mail: hbechanna@tiscali.co.uk		
Rev		Description		Date	
Drawn		Date		Scale	
HC		Feb 2024		1:50	
				Drawing No.	
				92SA/A3/03	