
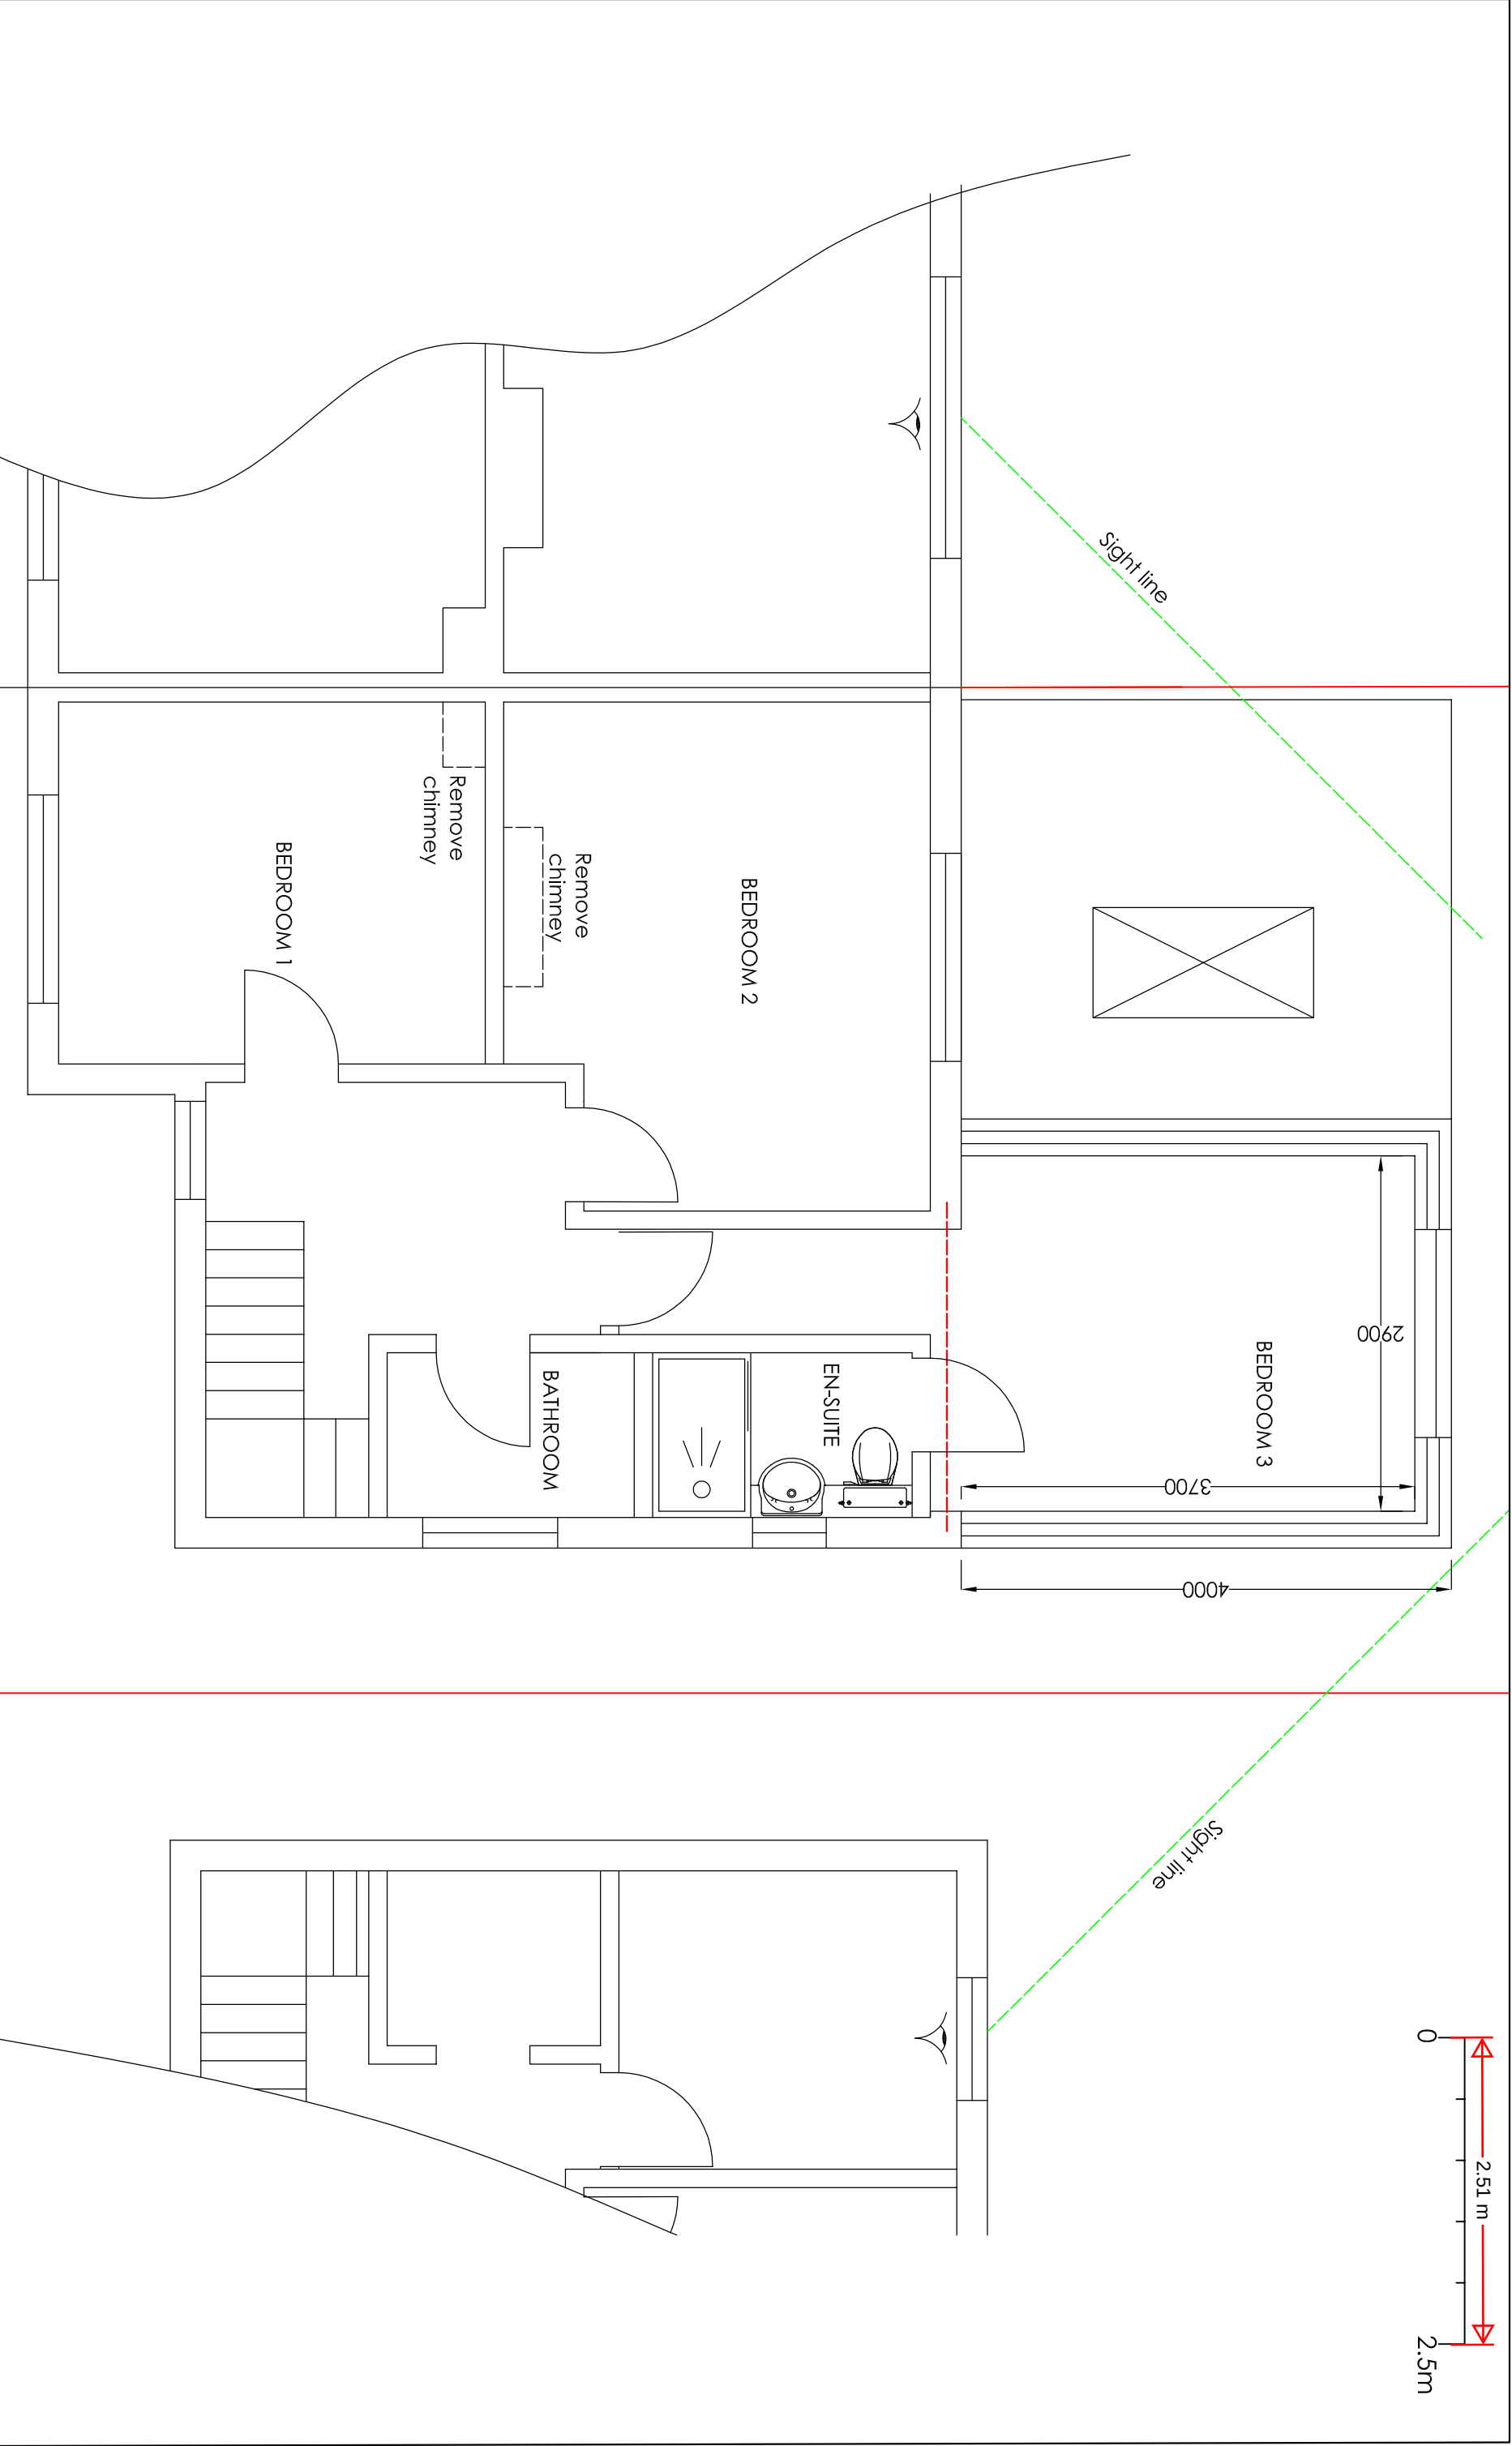


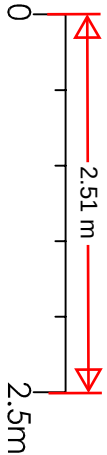

Project			Mr A Singh 92 Snelling Av Gravesend Kent DA11 7ER		
			Rear GF & Part FF Extensions and Remove Chimney Stacks		
Drawing Title			Proposed FF Plan		
Rev		Description		Date	
HC		Feb 2024		1:50	
Drawing No.		92SA/A3/04			