
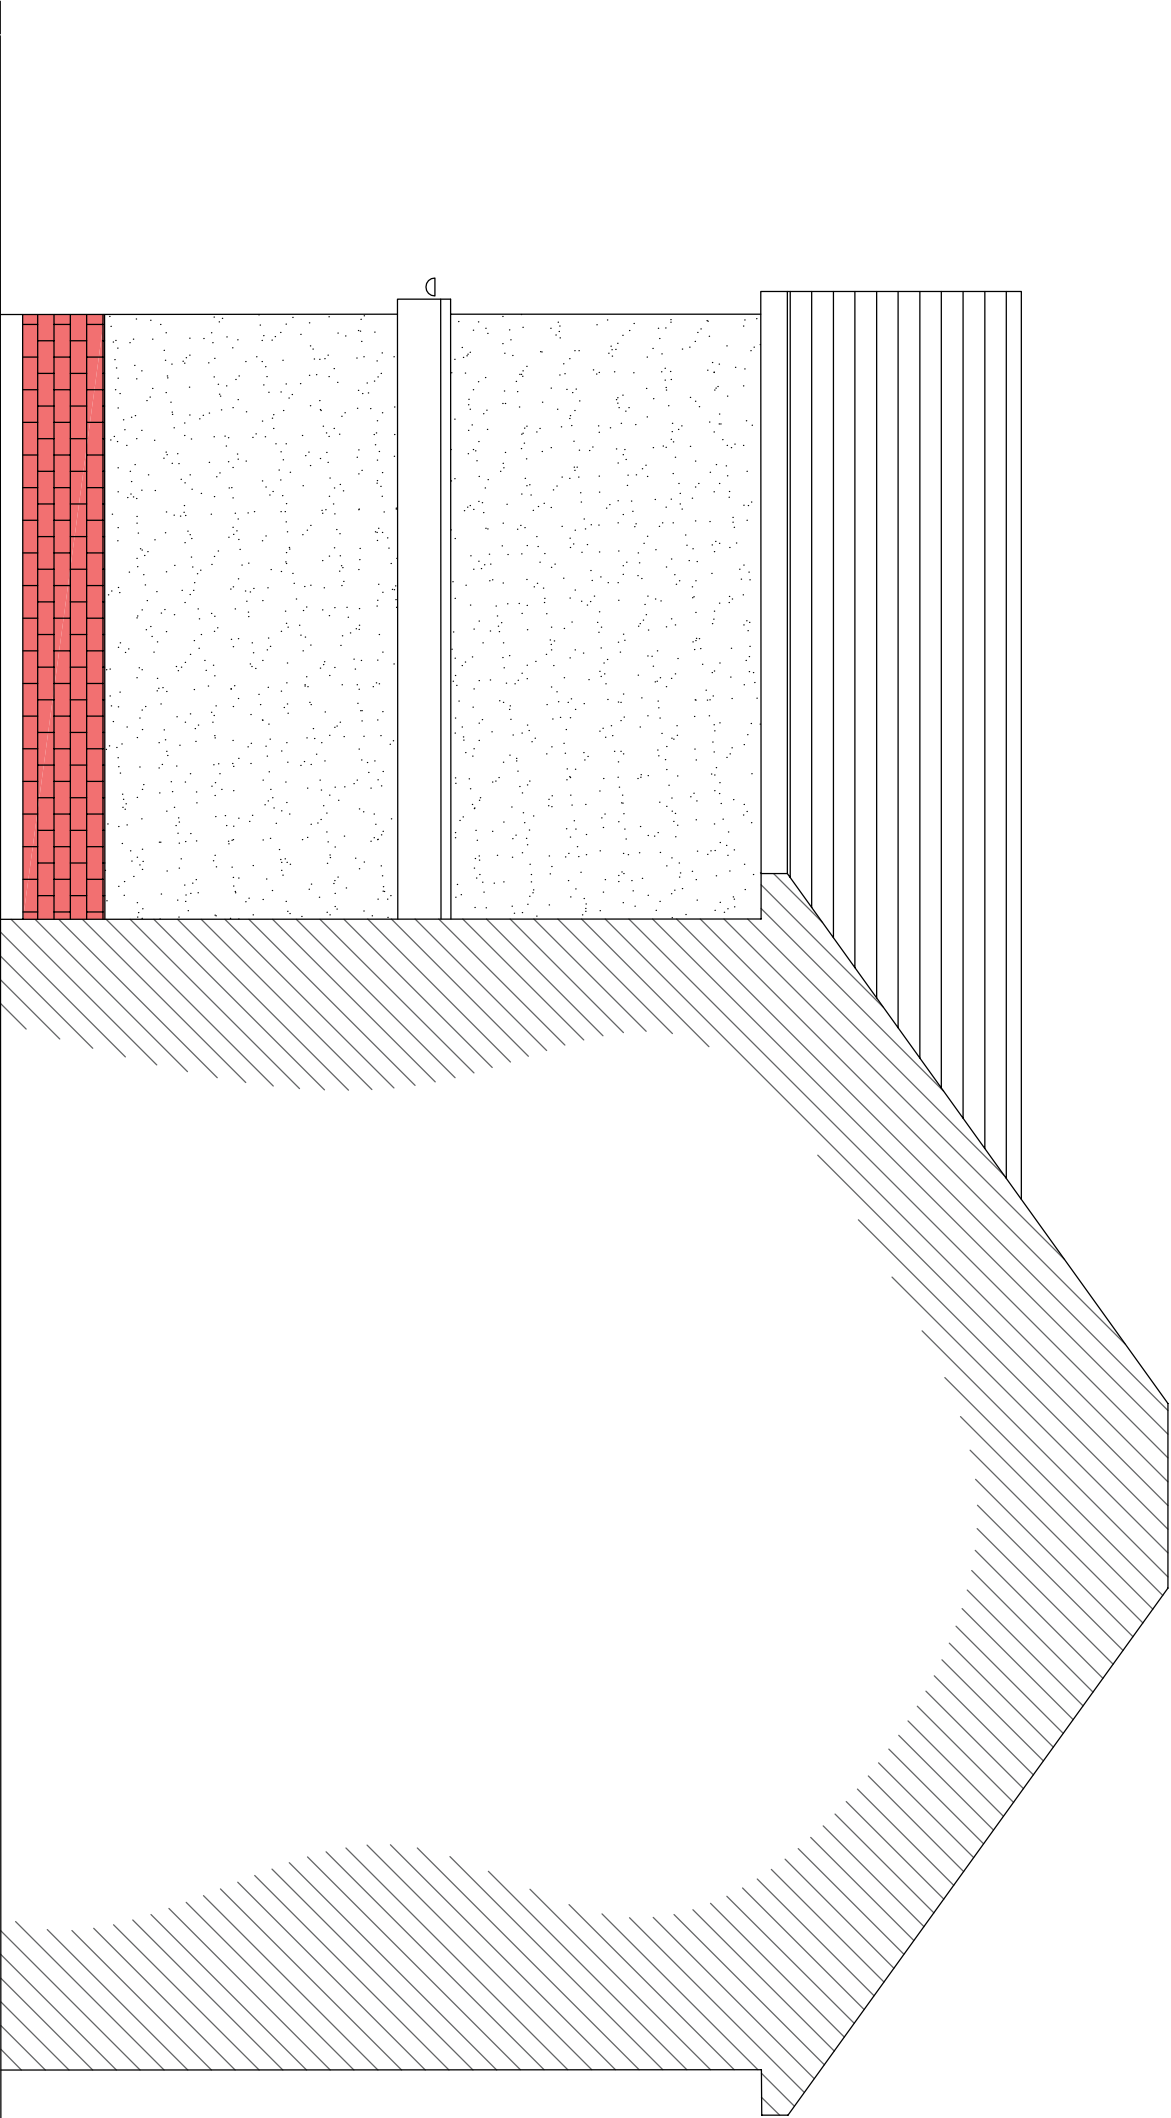


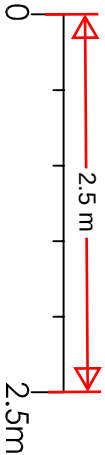

Project		Mr A Singh 92 Snelling Av Gravesend Kent DA11 7ER Rear GF & Part FF Extensions and Remove Chimney Stacks	
Drawing Title		Proposed Side Elevation	
Rev		Description	
Date		Date	
Drawn		Date	
HC		Feb 2024	
Scale		1:50	
Drawing No.		92SA/A3/06	
H Channa Picarroons Maidstone Road Platt Kent TN15 8LB Tel: 07828277909 E-mail: hbchanna@tiscali.co.uk			