
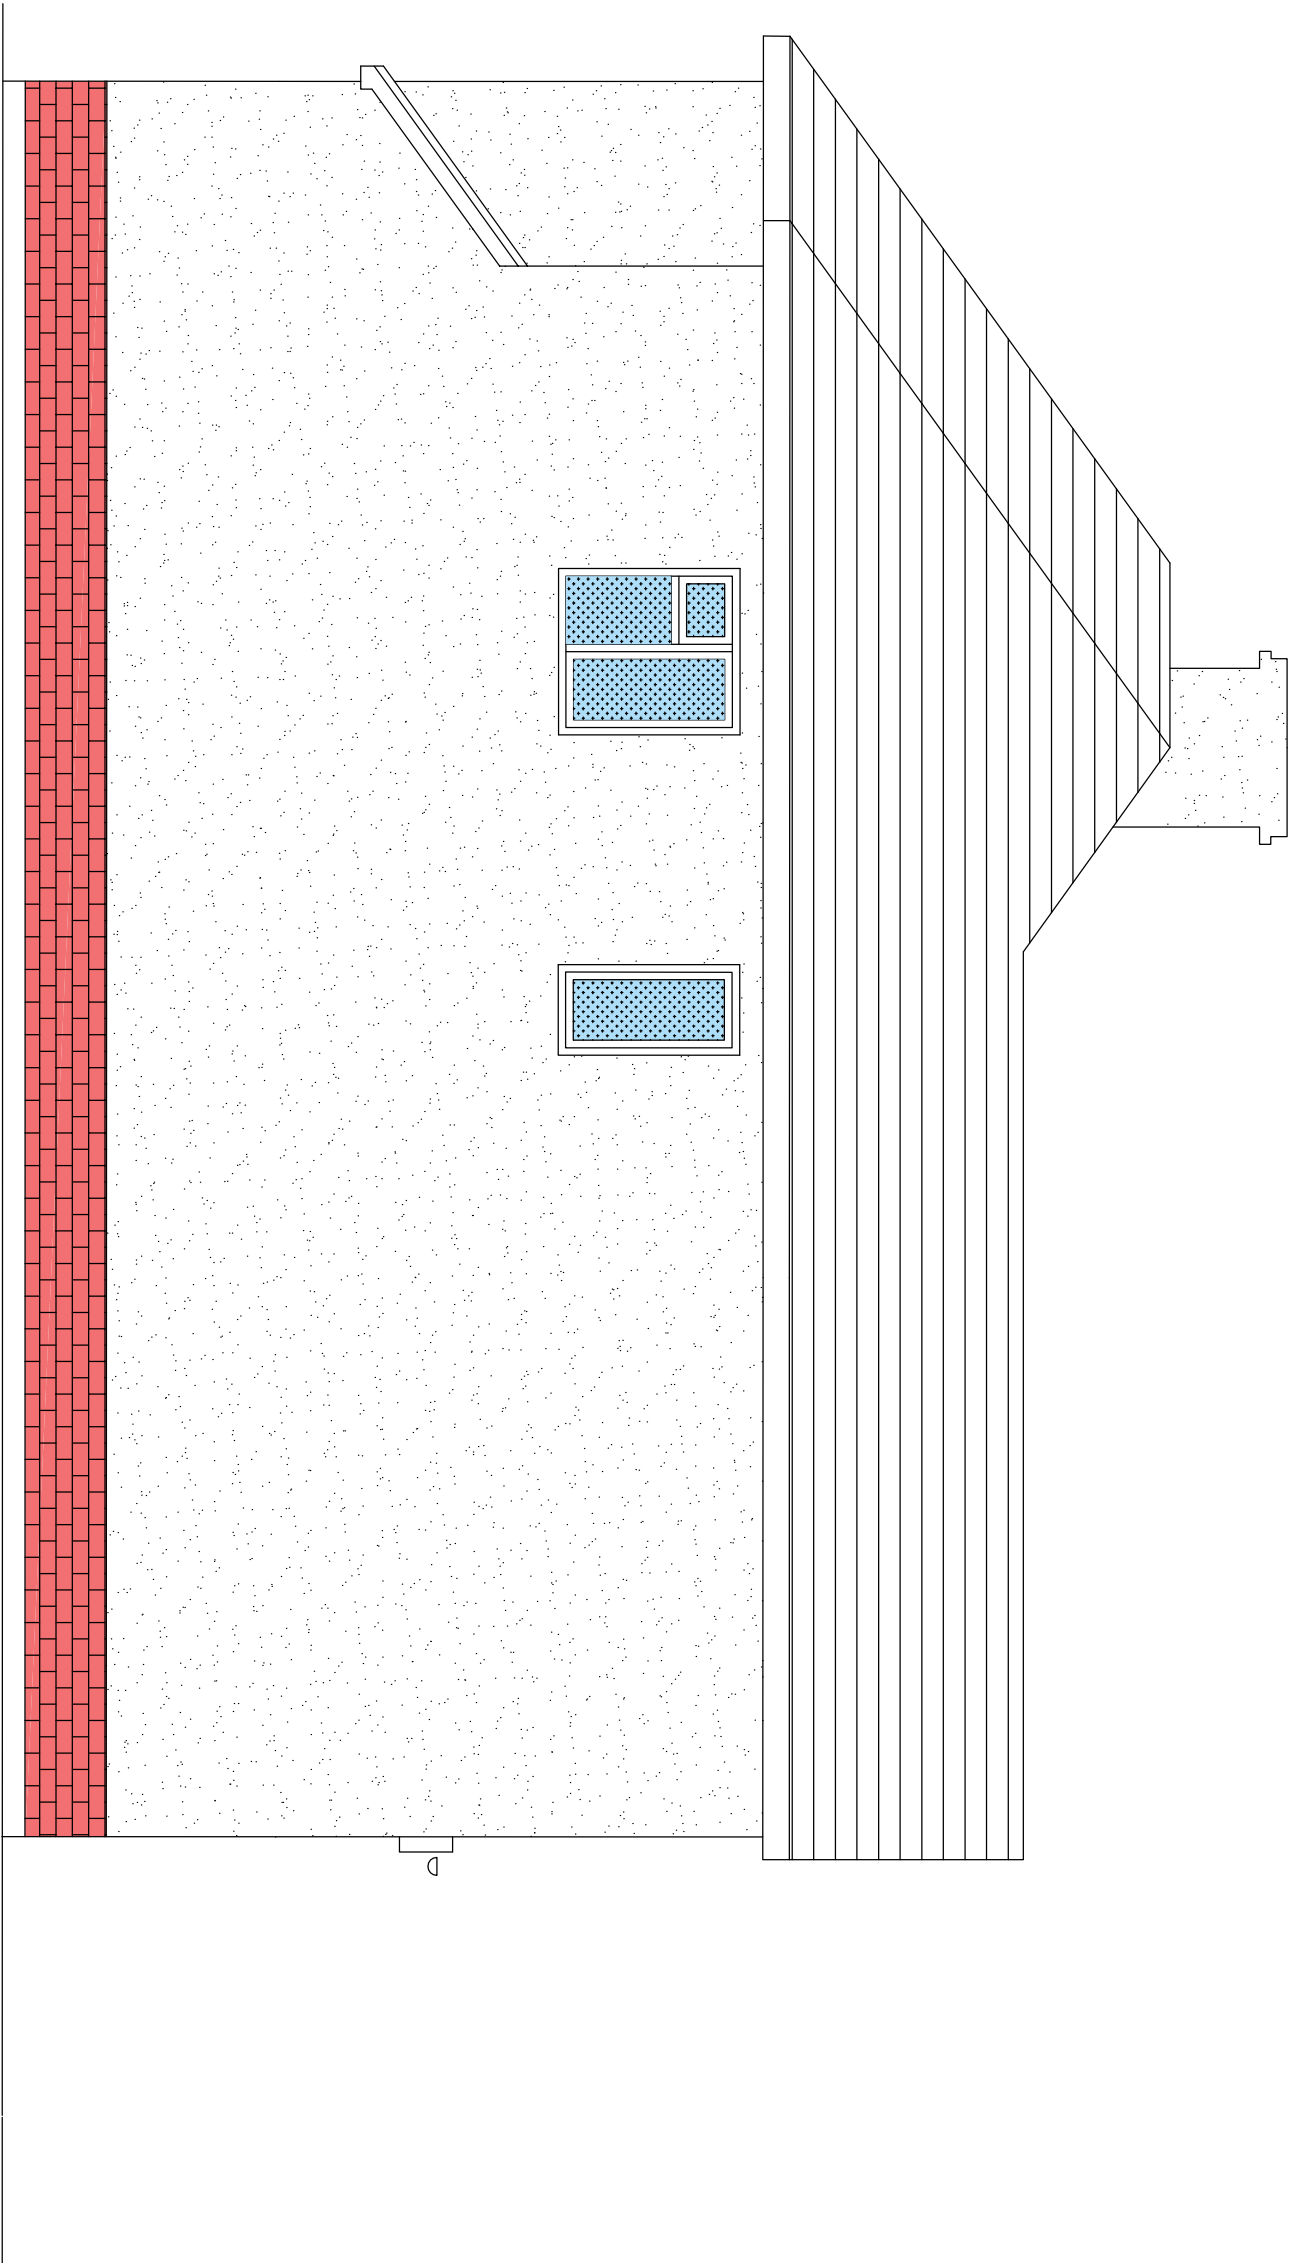


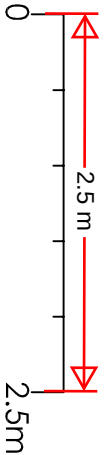

Project		Mr A Singh 92 Snelling Av Gravesend Kent DA11 7ER		Rear GF & Part FF Extensions and Remove Chimney Stacks	
Drawing Title		Proposed Side Elevation		Rev	
		Description		Date	
		Drawn		Date	
		HC		Feb 2024	
		Scale		1:50	
		Drawing No.		92SA/A3/07	