


Garage Door Infil . 80 Forge Lane Higham ME3 7AH

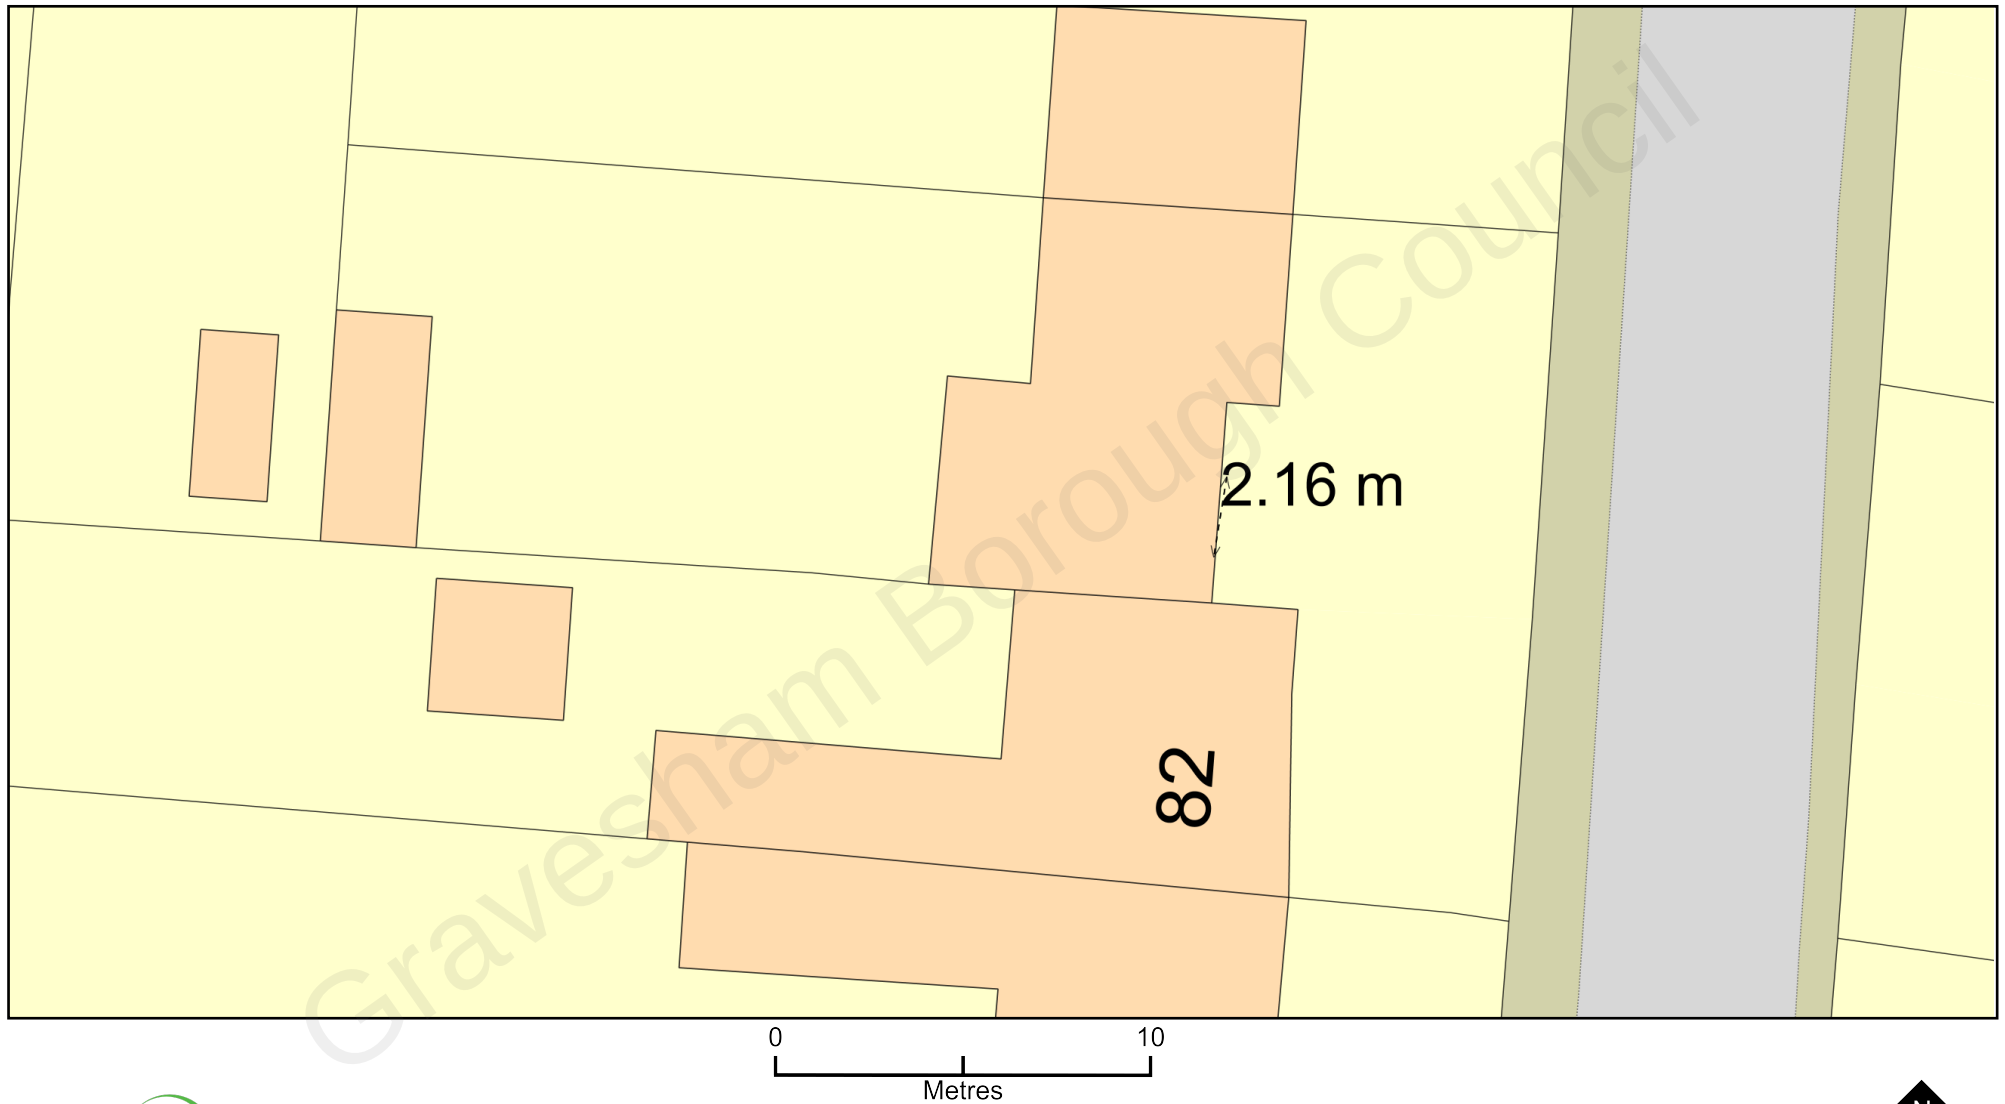

Plan Produced for: Madeleine Davey

Date Produced: 18 Jul 2021

Plan Reference Number: TQRQM21199090036650

Scale: 1:200 @ A4

© Crown copyright and database rights 2021 OS 100042766

