



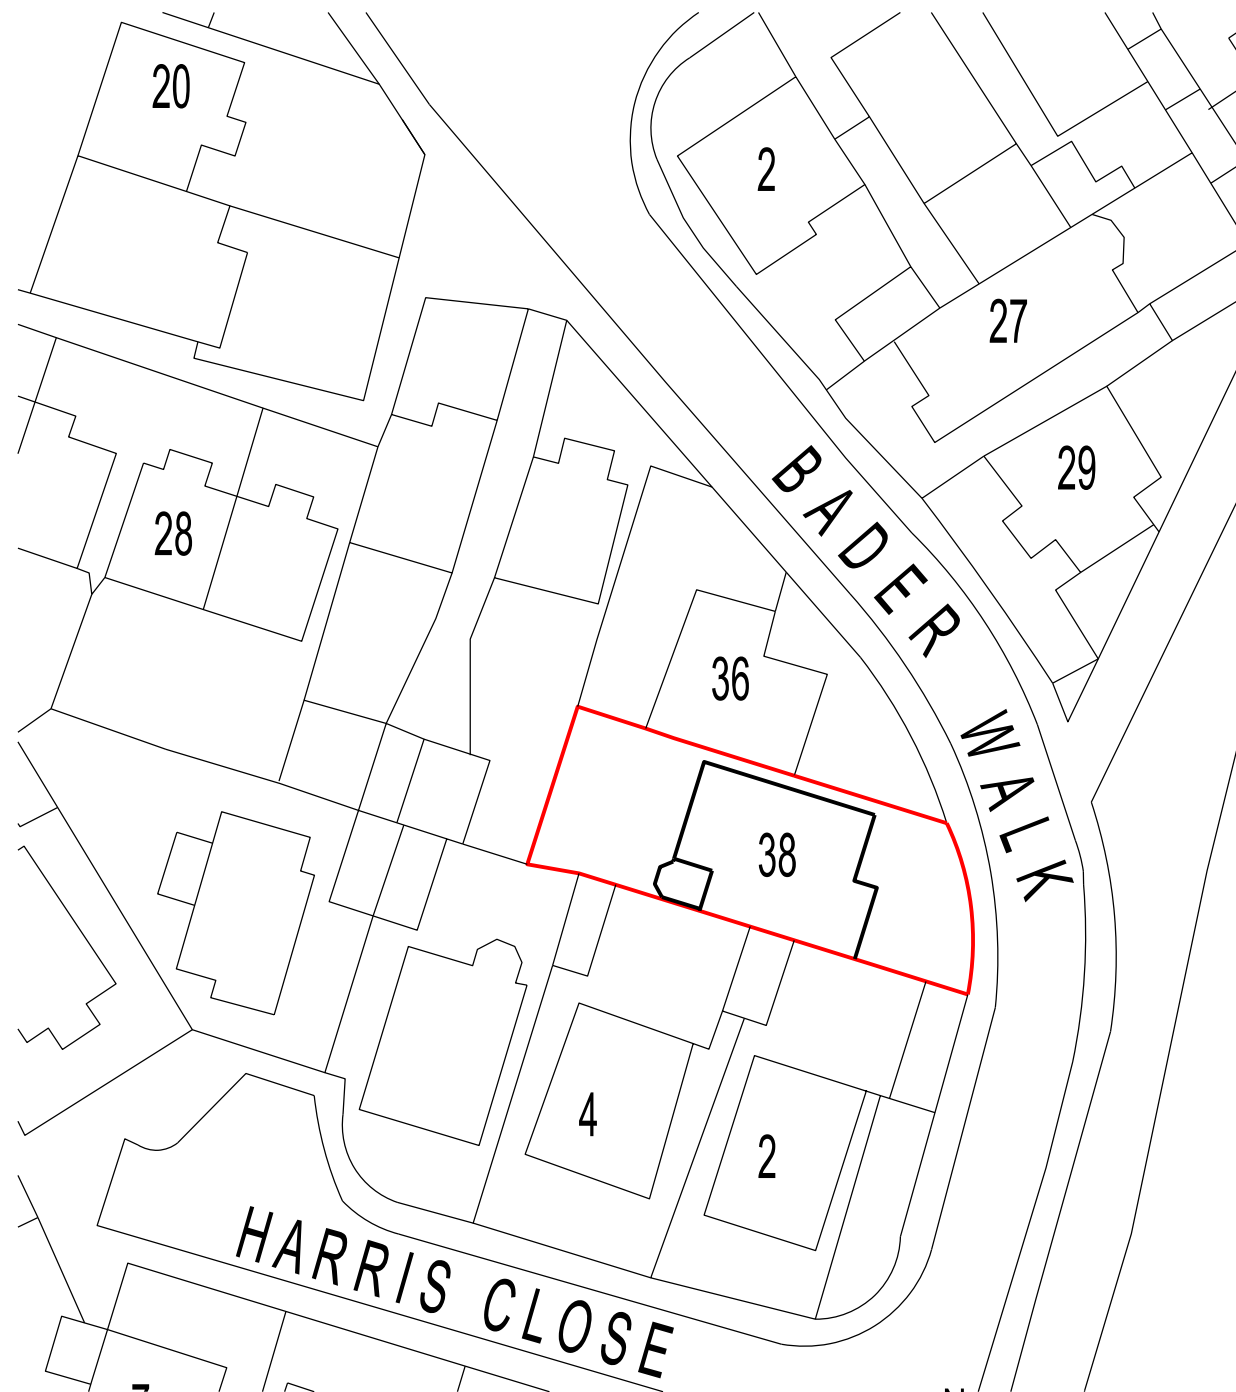

EXISTING BLOCK PLAN scale 1:500

0 5 10 15 20 25 50 metres

proposed extension
shown hatched

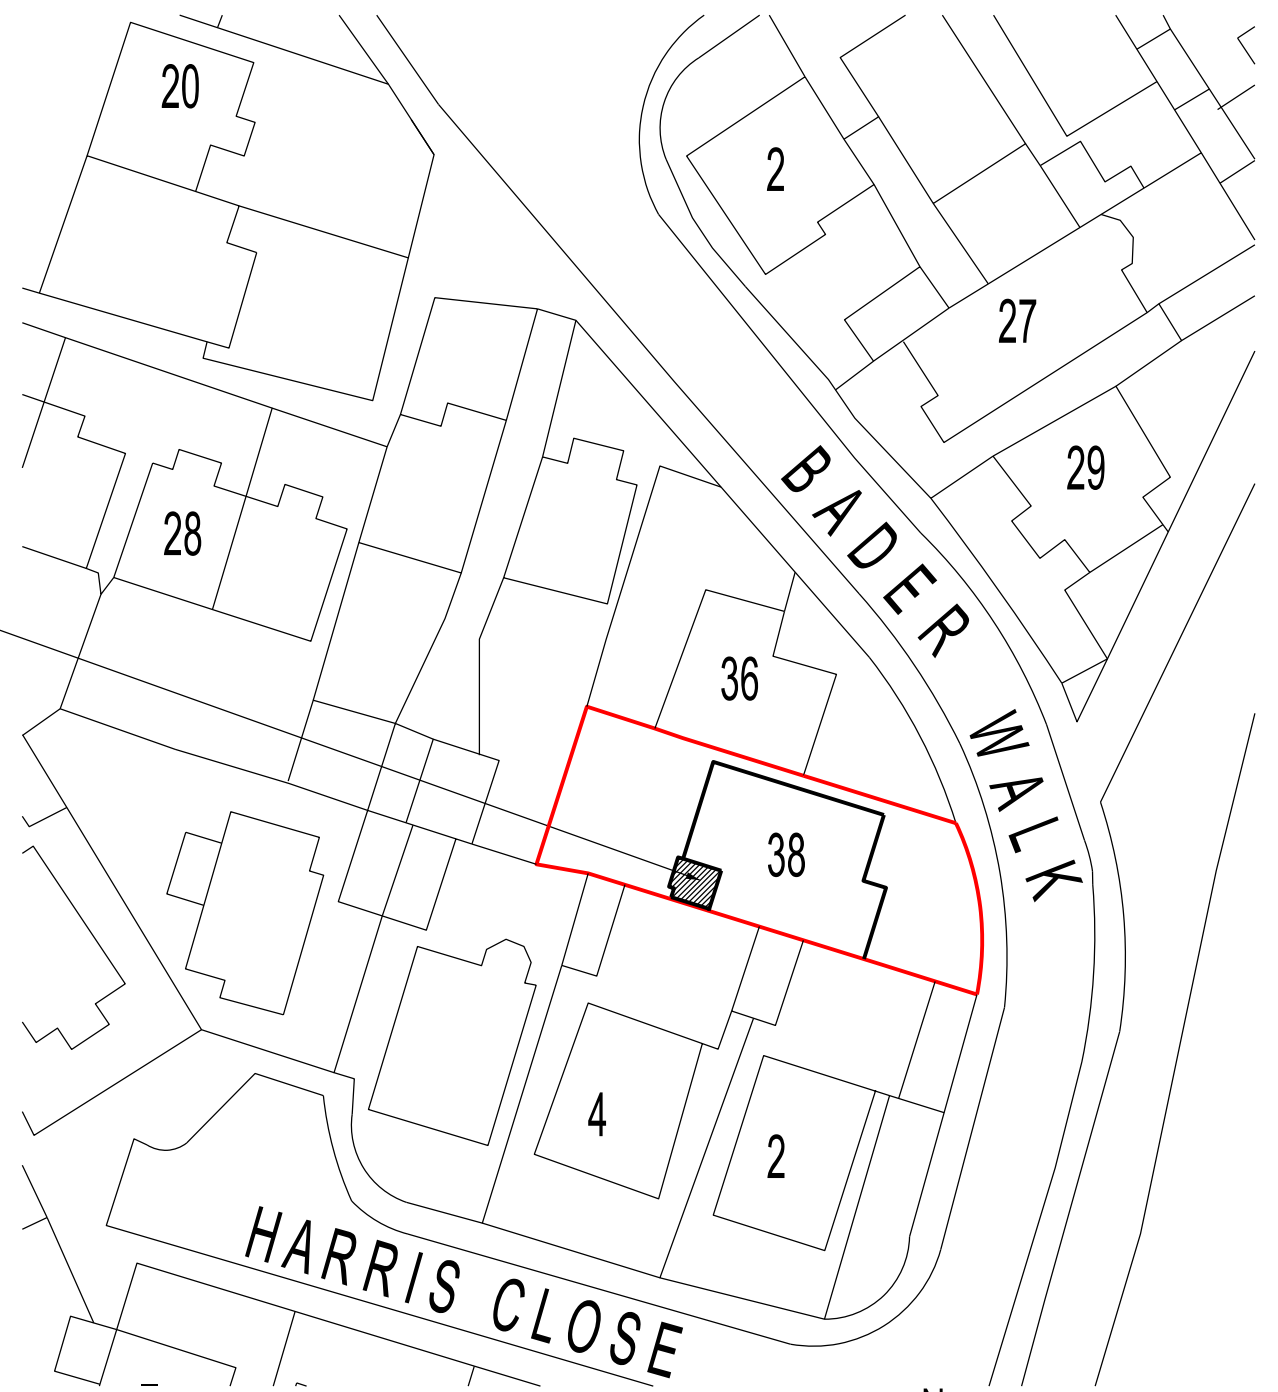

PROPOSED BLOCK PLAN scale 1:500

0 5 10 15 20 25 50 metres

REVISION	DATE
ARCHITECT	
TA ARCHITECTS 11 JOYDENS WOOD ROAD BEXLEY KENT DA5 2HS Tel 07905 130591 ta140256@googlemail.com	
JOB	
PROPOSED GROUND FLOOR REAR EXTENSION AT 38 BADER WALK NORTHFLEET KENT DA11 8PU	
DRAWING	
EXISTING & PROPOSED SITE BLOCK PLANS	
SCALE	DATE
1:500 AT A3	JULY 2023
DRAWING NO.	
LB/02	