


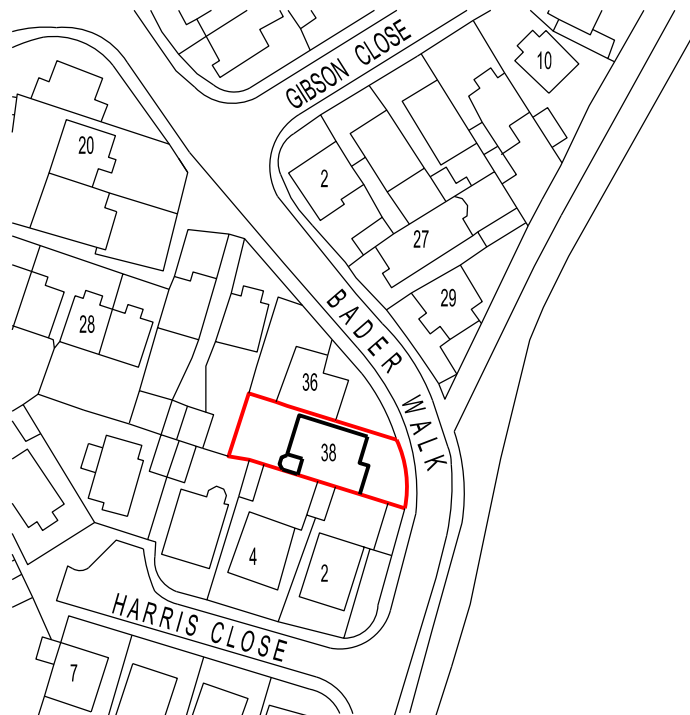

REVISION	DATE
ARCHITECT TA ARCHITECTS 11 JOYDENS WOOD ROAD BEXLEY KENT DA5 2HS Tel 07905 130591 ta140256@googlemail.com	
JOB PROPOSED GROUND FLOOR REAR EXTENSION AT 38 BADER WALK NORTHFLEET KENT DA11 8PU	
DRAWING SITE LOCATION PLAN	
SCALE 1:1250 AT A4	DATE JULY 2023
DRAWING NO. LB/01	