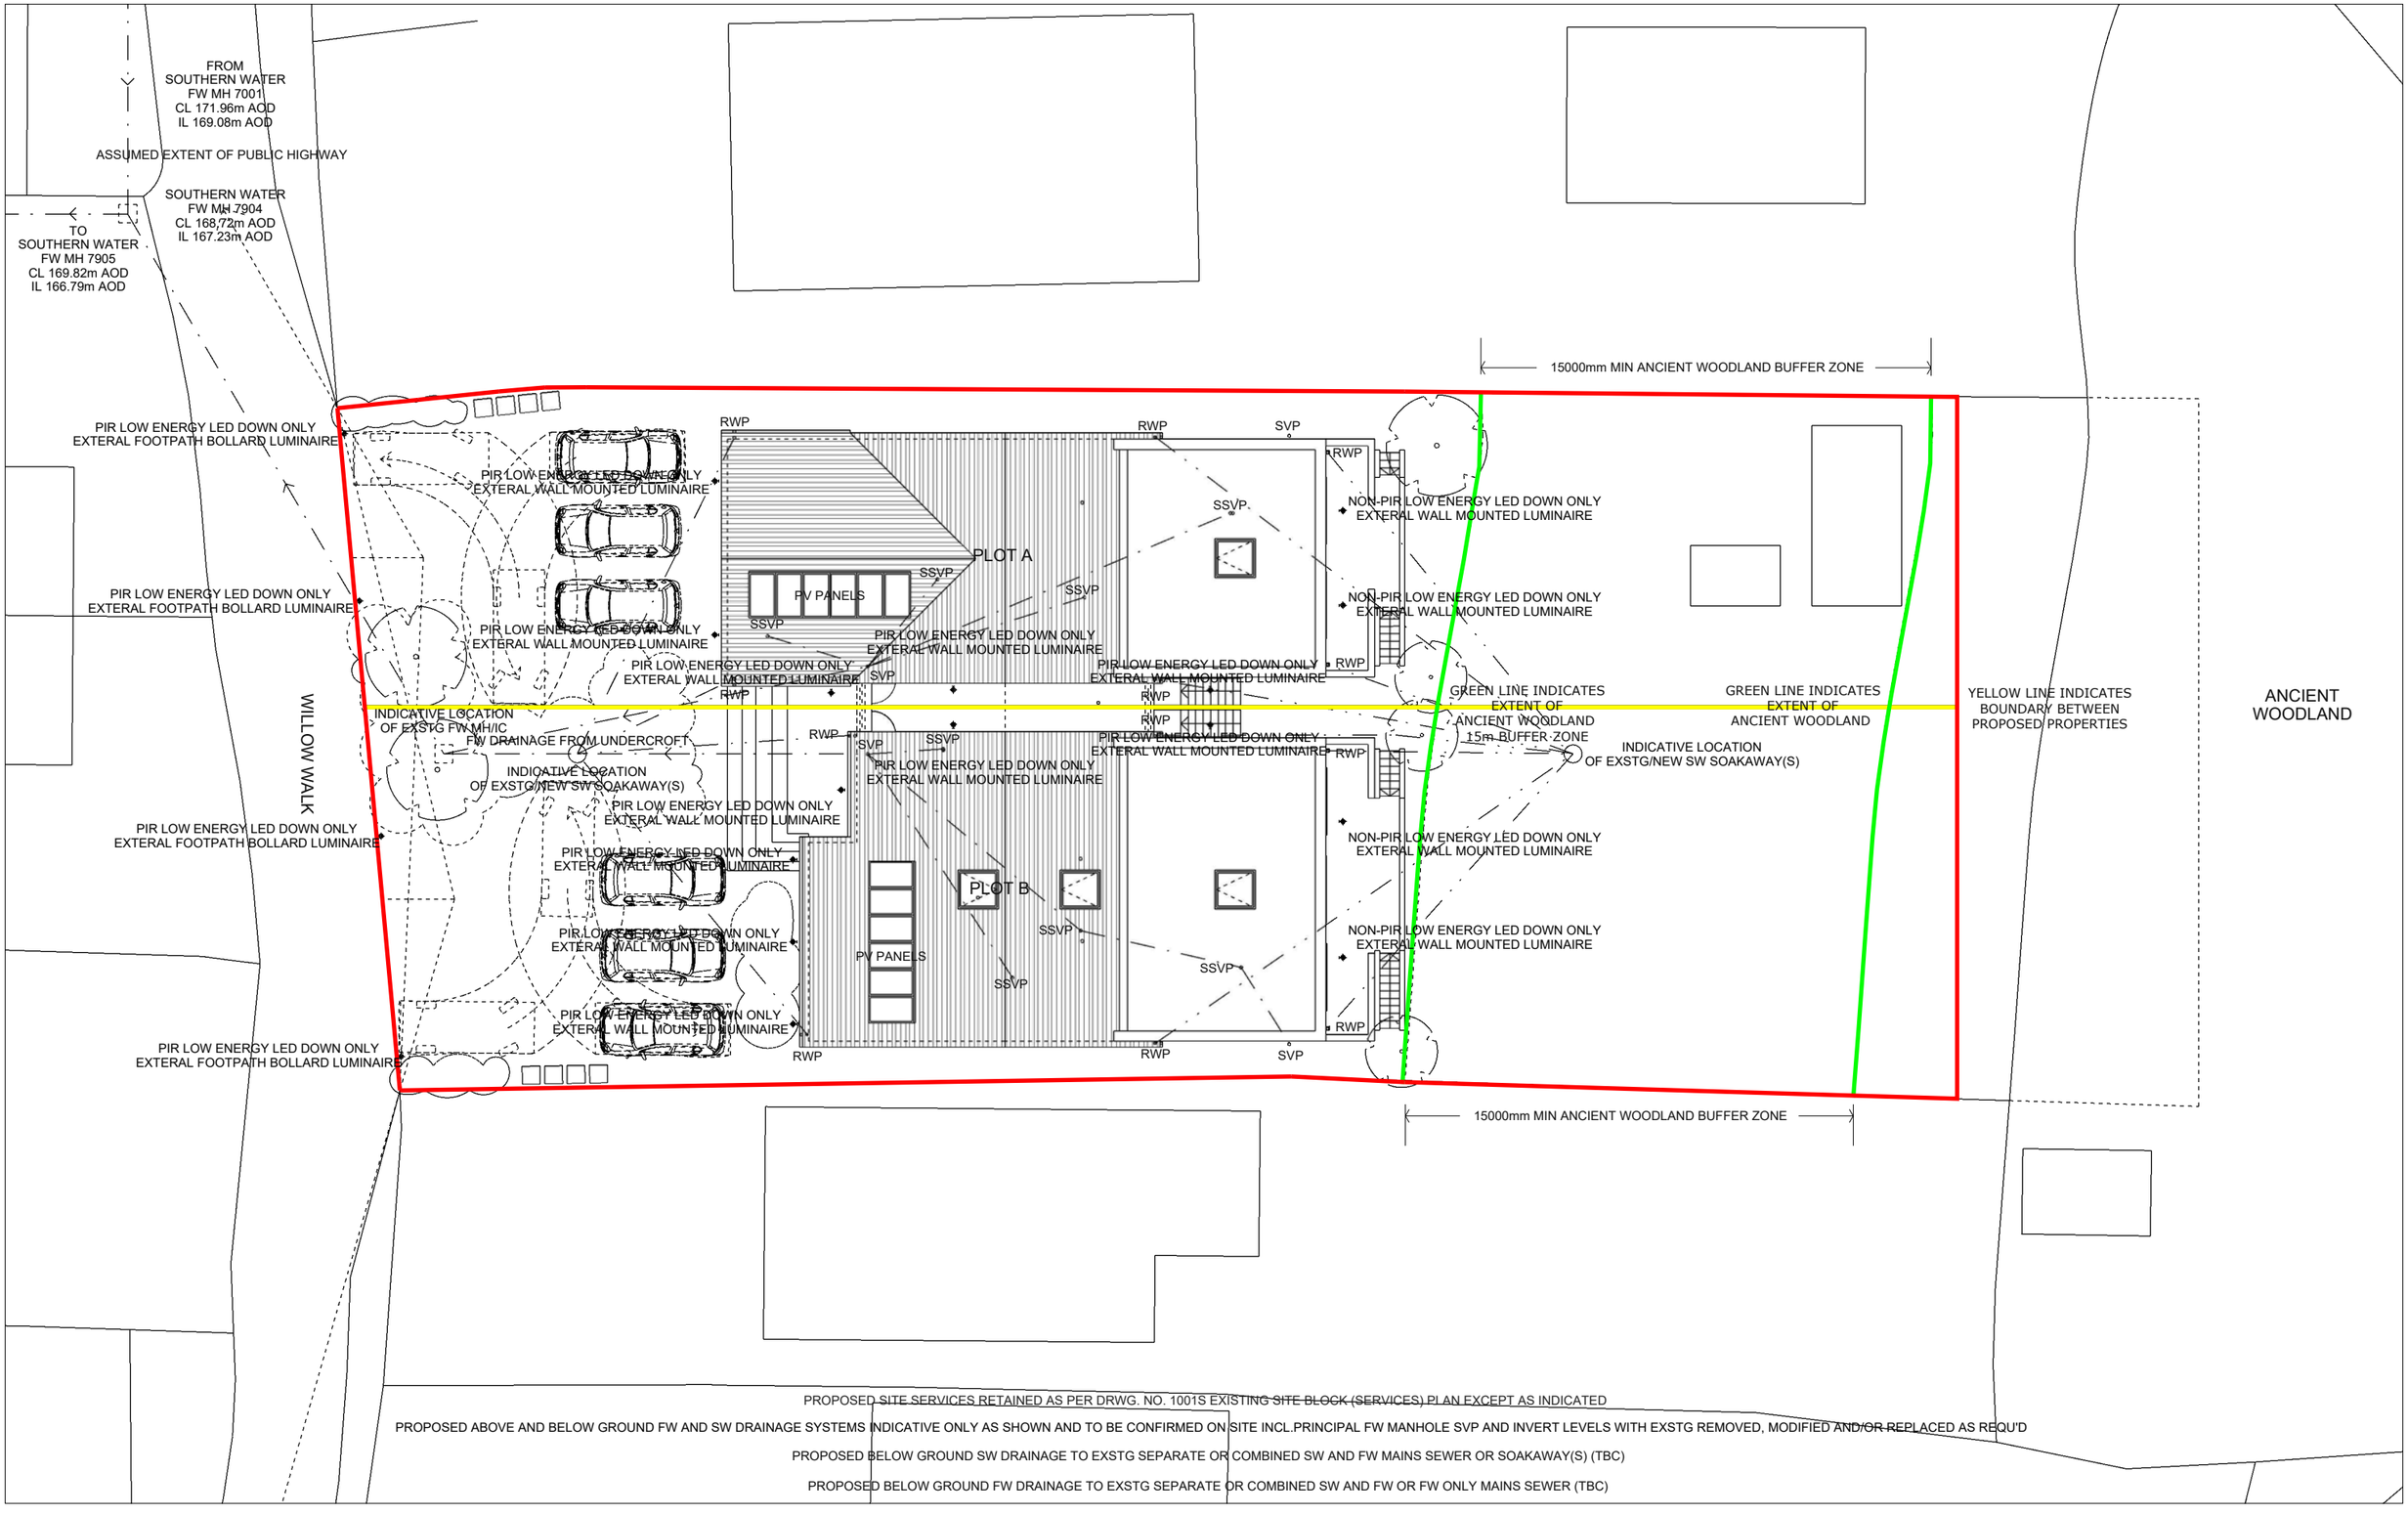

Steve Baker **Architect**
78 Pound Road East Peckham Tonbridge Kent TN12 5BJ
18 Hatton Place London EC1M 8RU
T:+44 (0)1622 870275
E:contact@stevebakerarchitect.com
W:www.stevebakerarchitect.com

S	R	Date	Description

Note - Do not scale from this drawing except for planning application purposes. All dimensions must be checked on site by the contractor and any discrepancies reported immediately.

© COPYRIGHT 2023 STEVE BAKER ARCHITECT
Ordnance Survey, © Crown Copyright 2023. All rights reserved. Supplied by UK Map Centre Licence number 100048957.

arb Architects Registration Board

RIBA Chartered Practice

MR and MRS M. CANTWELL

0 2 1:00 @ A1 4 6m
0 4 1:200 @ A3 8 12m

Client: MR and MRS M. CANTWELL
Project Title: BLUEBELLS, WILLOW WALK, CULVERSTONE
Status: BLDG REGS | Stage: BR | Scale: 1:100/200 | Sheet: A1/A3

Drawing Title: PROPOSED SITE BLOCK PLAN (SERVICES)

Project No:	Disc:	Building:	Package:	Drawing No:	Revision:
A24080	A	-	-	1101S	A