


Bin and Cycle Storage

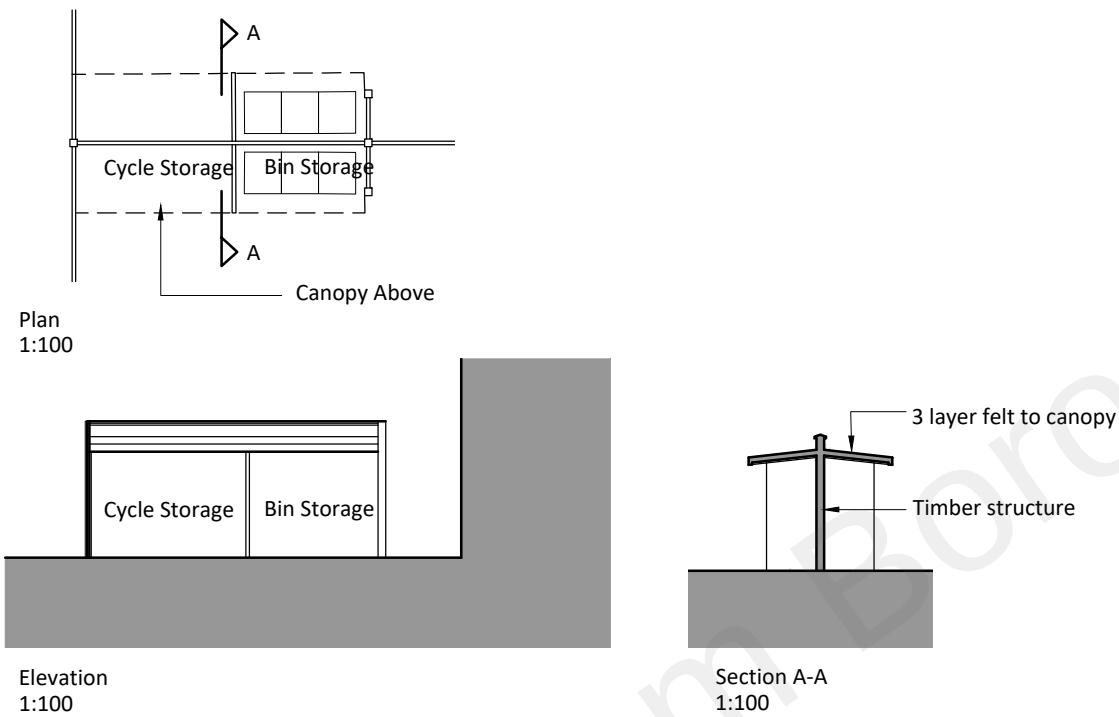

2 The Parade, Ash Road, Hartley
Longfield, Kent DA3 8BG
Tel: 01474 703705
www.grahamsimpkinplanning.co.uk
Email: webmail@grahamsimpkinplanning.co.uk

Project Title Brook Road, Northfleet		Job No 3449
Drawing Title Bin and Cycle Storage	Drawing No 07	Revision -
Date 24.11.2022	Drawn by DA	Checked by PN
Scale 1:100 @ A3	Note	

