




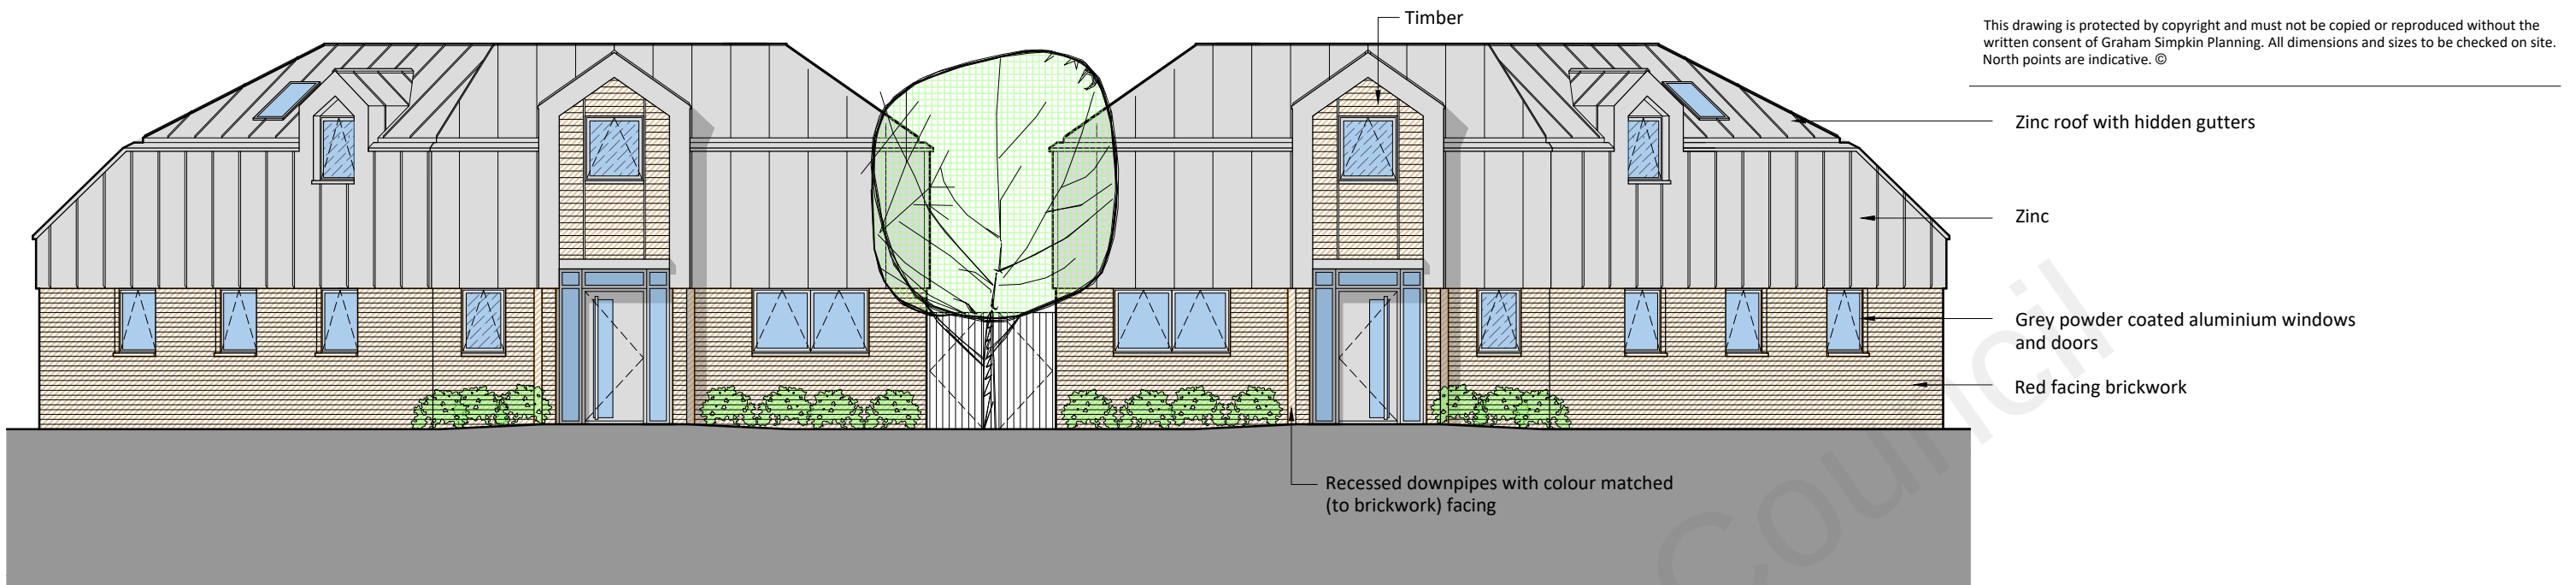

Proposed Front (South-East) Elevation
1:100

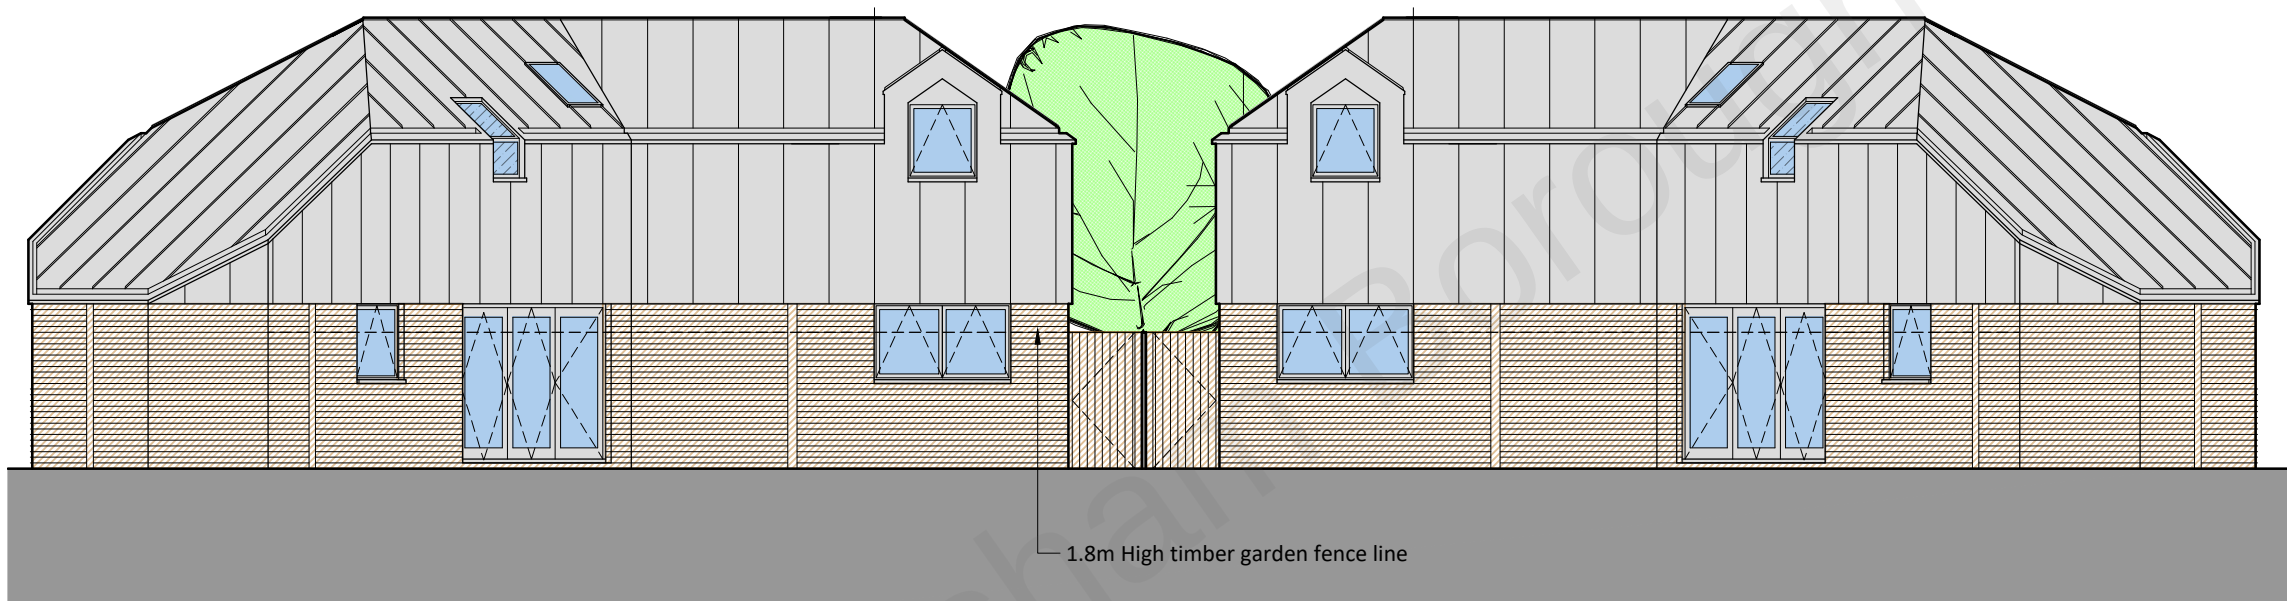

Proposed Rear (North-West) Elevation
1:100

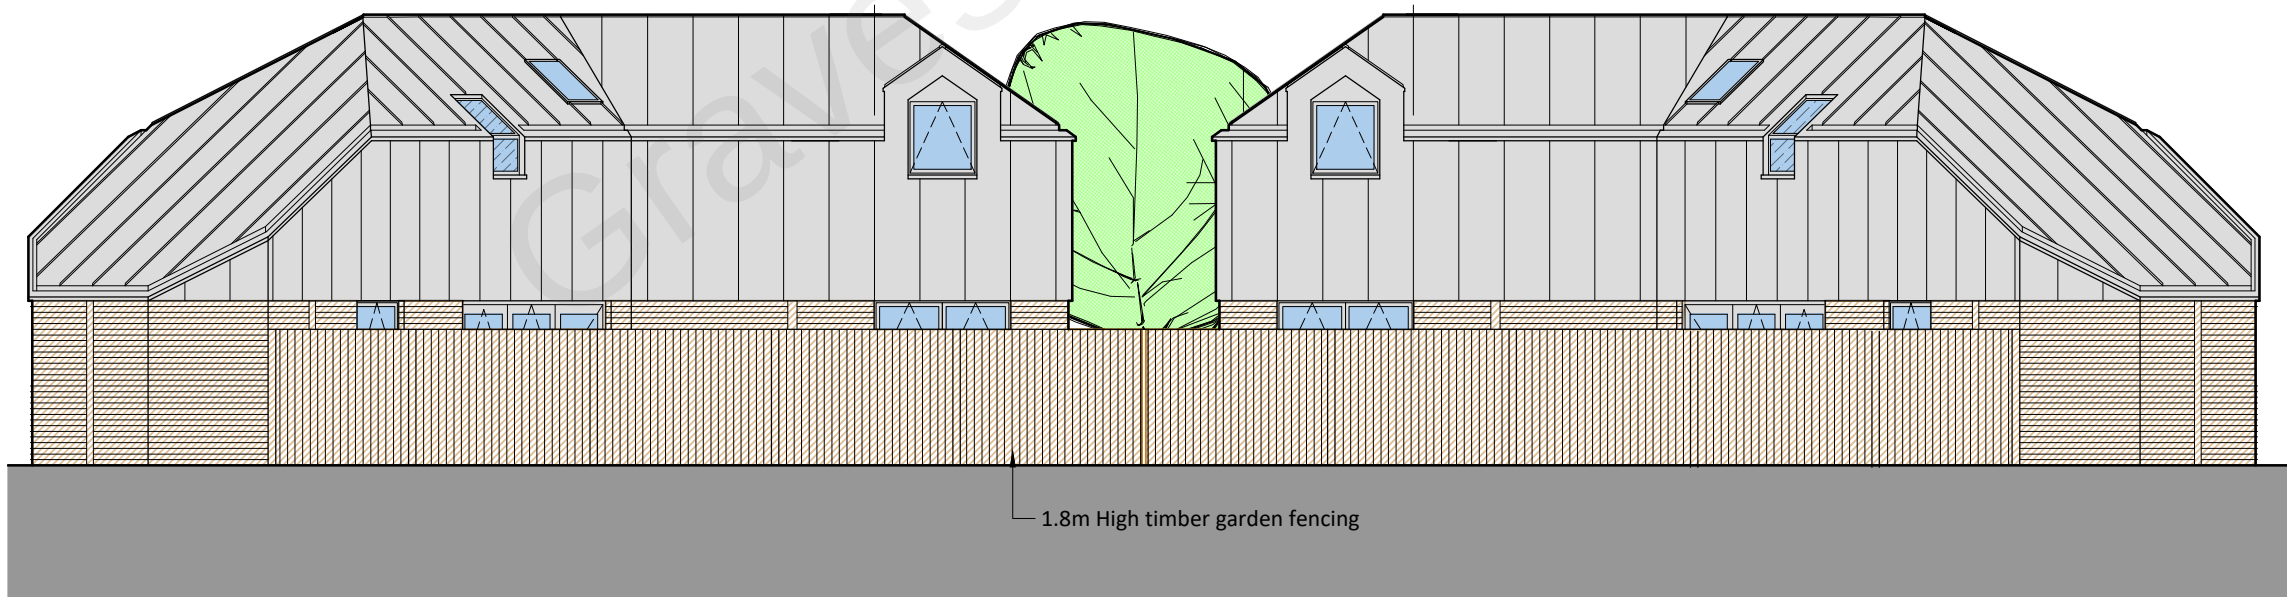

Proposed Rear (North-West) Elevation (with fence to show view from Davis Avenue)
1:100



2 The Parade, Ash Road, Hartley
Longfield, Kent DA3 8BG
Tel: 01474 703705
www.grahamsimpkinplanning.co.uk
Email: webmail@grahamsimpkinplanning.co.uk

Project Title Brook Road, Northfleet		Job No 3449
Drawing Title Proposed Elevations (1 of 2)	Drawing No 05	Revision A 24.11.2022
Date 26.07.2021	Drawn by DA	Checked by PN
Scale 1:100 @ A3	Note Rev.A: Revised proposals following design panel review.	
0 1 2 3 4 5 6 1:100metres		