




A ONE X NEW PICTORIAL TO EXISTING BRACKET AND NEW LINOLITES
SIZE. 0.8m x 1100mm. H.A.G. 3.5m.

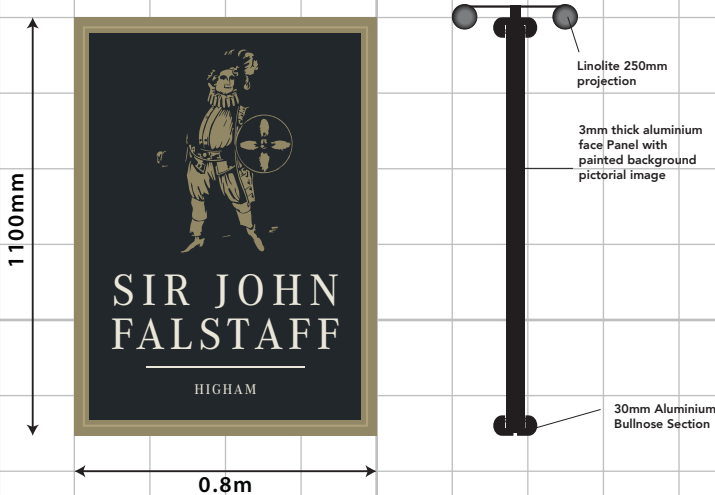


B ONE X FACIA SIGN WITH A SET OF INDIVIDUAL LETTERS AND TROUGH LIGHT
SIZE. 4.6m x 500mm. H.A.G. 2.8m.

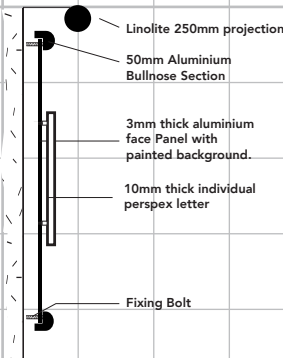


C ONE X AO POSTER CASE
SIZE. 1.25m x 908mm. H.A.G. 1m.

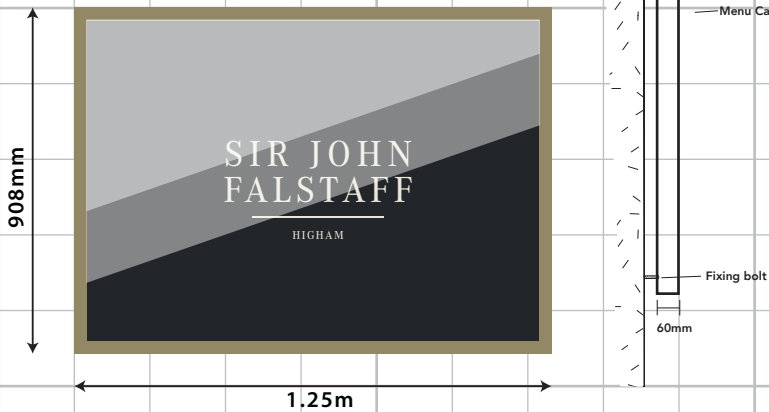


D FIVE X SMALL LED FLOOD LIGHTS
SIZE. 0.23m x 168mm. H.A.G. 5.25/7m.

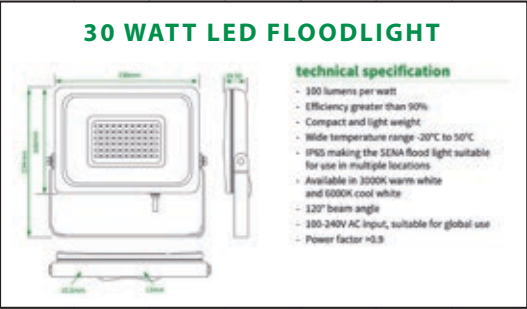

E FOUR X WALL LIGHTS
SIZE. 0.20m x 280mm. H.A.G. 2.3/2m.

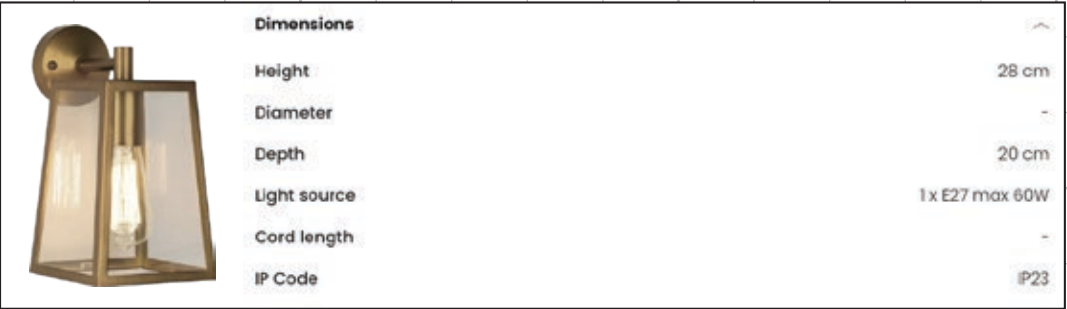

G THREE X AMENITY SIGNS
SIZE. 0.7m x 1100mm. H.A.G. 1/0.7m.

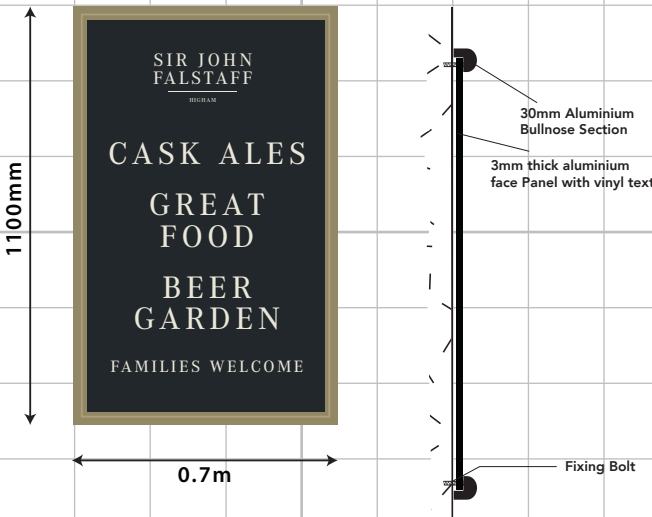


F ONE X NAMEBOARD WITH TROUGH LIGHT
SIZE. 2.3m x 1450mm. H.A.G. 3.6m.




H ONE X SET OF INDIVIDUAL HOUSWENAME LETTERS
SIZE. 2.4m x 1200mm. H.A.G. 5.5m.



SIGNAGE COLOURS:

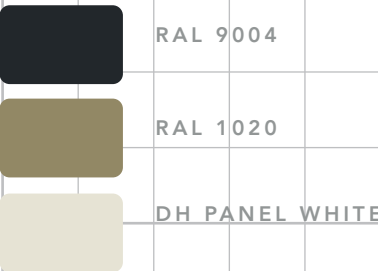


PLEASE REFER TO PAINT MANUFACTURER SWATCHES PRIOR TO APPROVAL

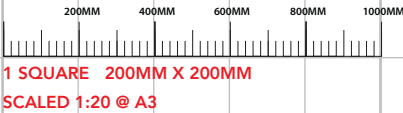

EXISTING ELEVATIONS




PROPOSED ELEVATIONS

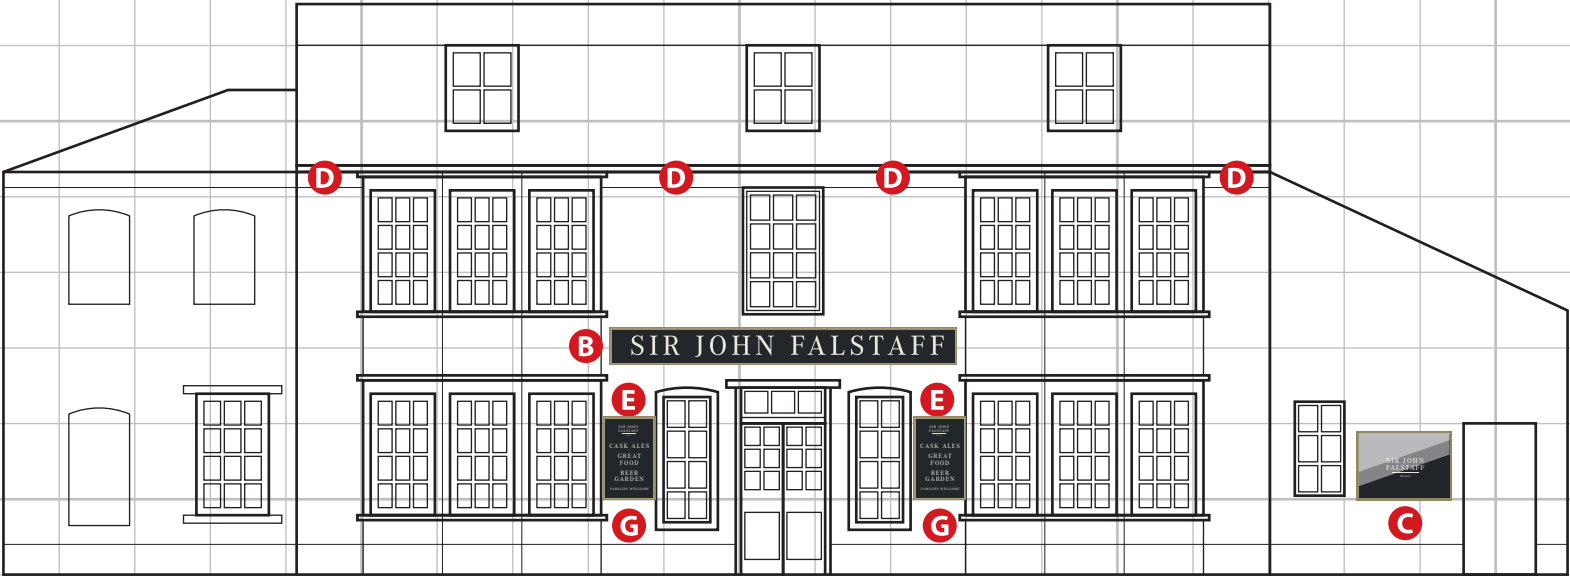

1M 2M 3M 4M 5M
1 SQUARE 1M X 1M
SCALED 1:100 @ A3




RAL 9004
DOORS/WINDOW
SURROUNDS

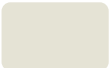
DH PANEL
WHITE
RENDER

BUILDING
COLOURS:

PLEASE REFER
TO PAINT
MANUFACTURER
SWATCHES PRIOR
TO APPROVAL

