

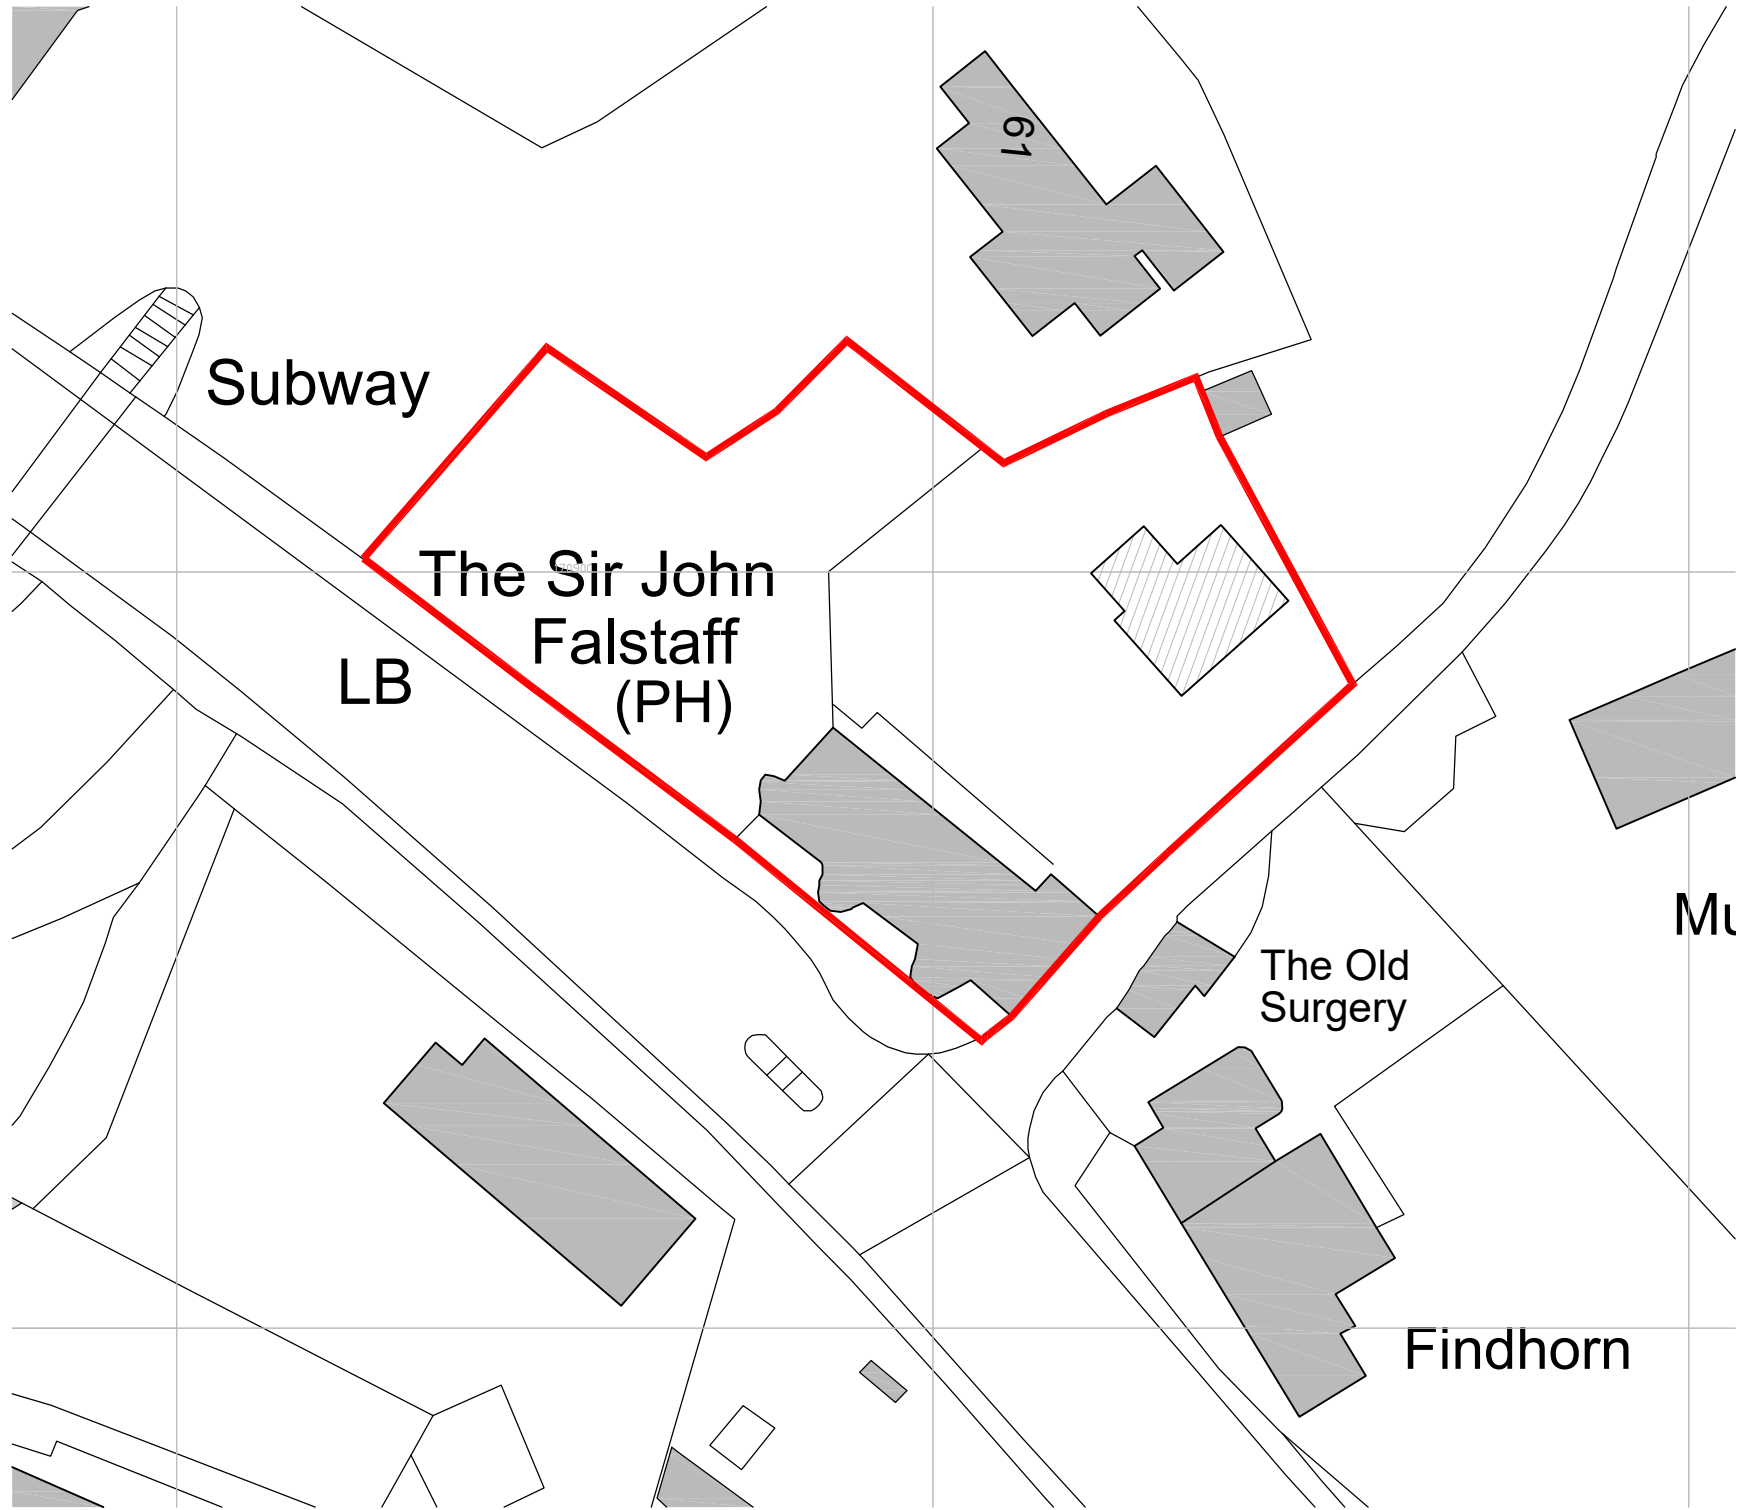


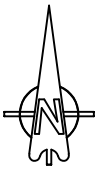


Block Plan

1:500 scale

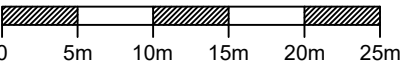


NOTES

- GENERAL NOTES:
1. THIS DRAWING IS TO BE READ IN CONJUNCTION WITH THE OTHER RELEVANT CONSULTANTS DRAWINGS.
 2. ALL FINISHES ARE TO CONFORM TO THE CURRENT BUILDING REGULATIONS.
 3. REFER TO A SEPARATE DOCUMENT FOR THE DESIGNERS RISK ASSESSMENT.
 4. ALL WORKS OR MATERIALS INDICATED ON THIS DRAWING ARE TO BE TO THE LATEST RELEVANT BRITISH STANDARDS AND CARRIED OUT IN ACCORDANCE WITH THE BRITISH STANDARDS CODES OF PRACTICE OR RECOGNIZED INSTITUTE OR TRADE ASSOCIATION RECOMMENDATIONS AND PUBLICATIONS.

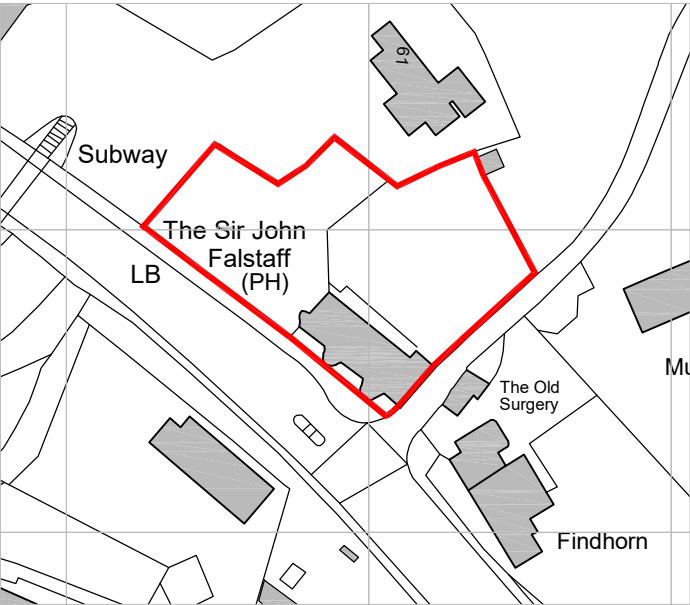

Ordinance Survey, (c) Crown Copyright 2023. All rights reserved. Licence number 100022432

1:1250 scale

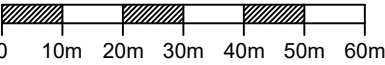

Location Plan

— Site Boundary

P2	Sep 2023	Proposal Outline	HM	
P1	Aug 2023	Preliminary	HM	
Revision	Date	Description	Dwn	Chkd



Lansdowne House
25-26 Hampshire Terrace
Portsmouth PO1 2QF
Hampshire England
Tel: (023) 92 755 333
E-Mail: admin@plcarchitects.com
Web: www.plcarchitects.com

Client:

Project:
Sir John Falstaff
Gravesend Rd, Higham
Rochester
ME3 7NZ

Drawing Title:
Location Plan

Drawn By	Date	Checked By	Date	Approved By	Date
HM	Aug 23				
Drawing No.	Revision	Scale			
23.3459.000	P2	As shown @ A3			

PLC ARCHITECTS © COPYRIGHT RESERVED 2023
NOT TO BE SCALED. DIMENSIONS TO BE CHECKED ON SITE
SCALING ONLY FOR LOCAL AUTHORITY PURPOSES