




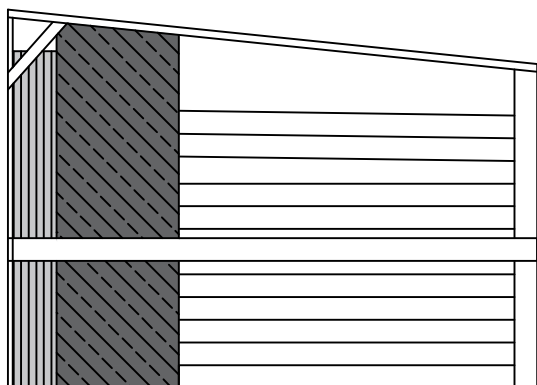



N/E

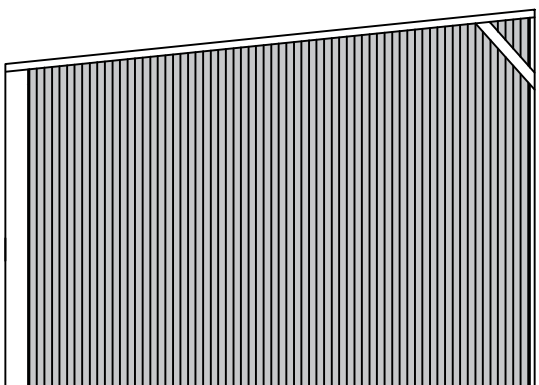

S/W

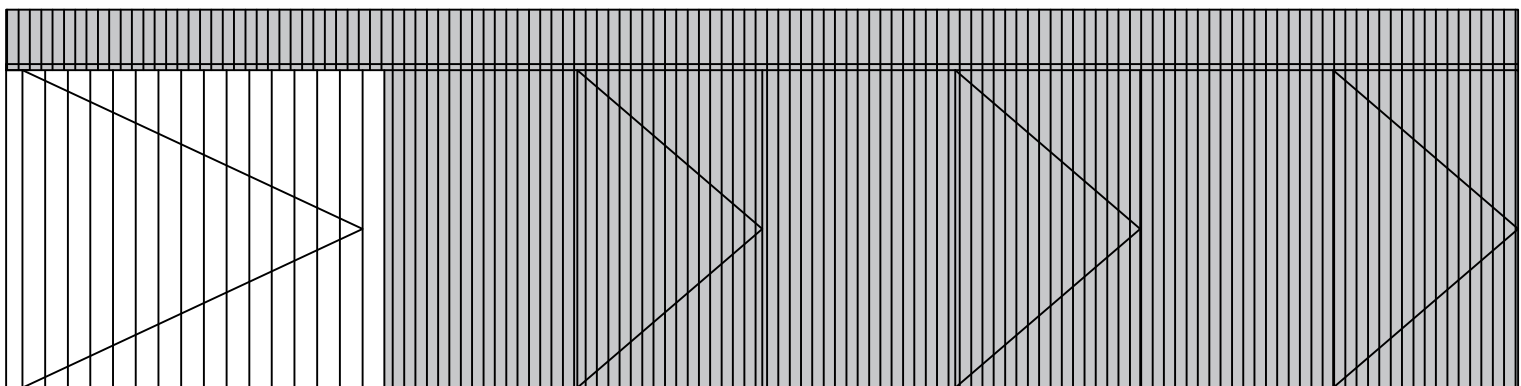

N/W

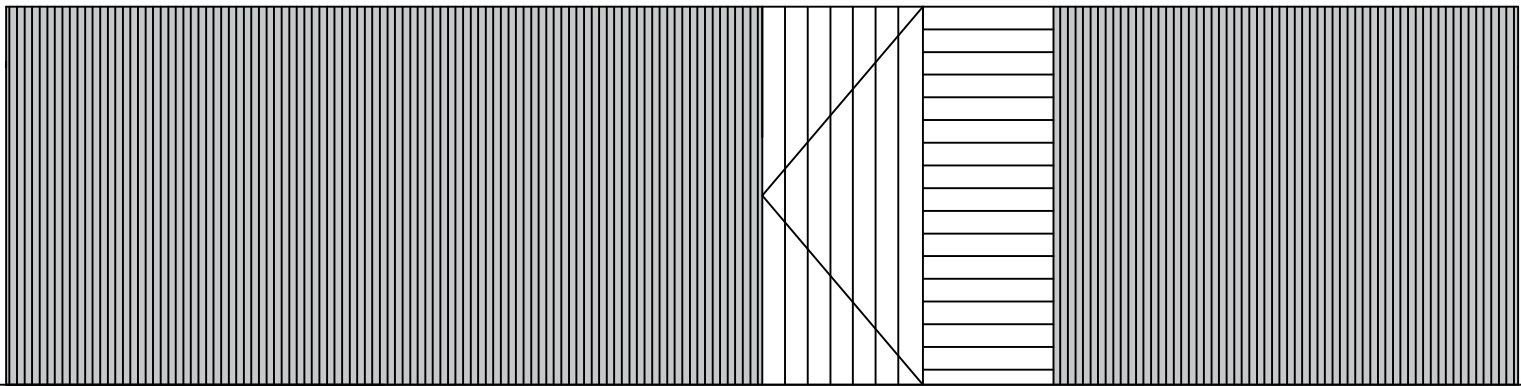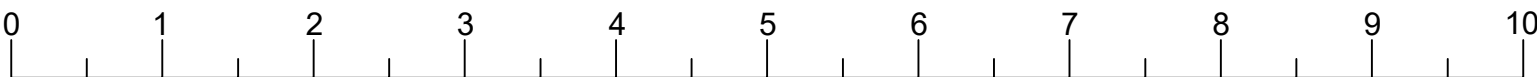

S/E

General Notes

Existing stable block.

Clad mainly in corrugated steel sheets with small sections in timber.

The building has electric and water connected.

	NT/KW	
No.	Revision/Issue	Date

Firm Name and Address
NORTON 
TIMBER Ltd.

Project Name and Address
Stables unit,
Swanswood Farm
Harvel Road
Meopham
Gravesend

Project	Sheet
Date 26th Sep 2023	15
Scale 1:50 (A3)	