


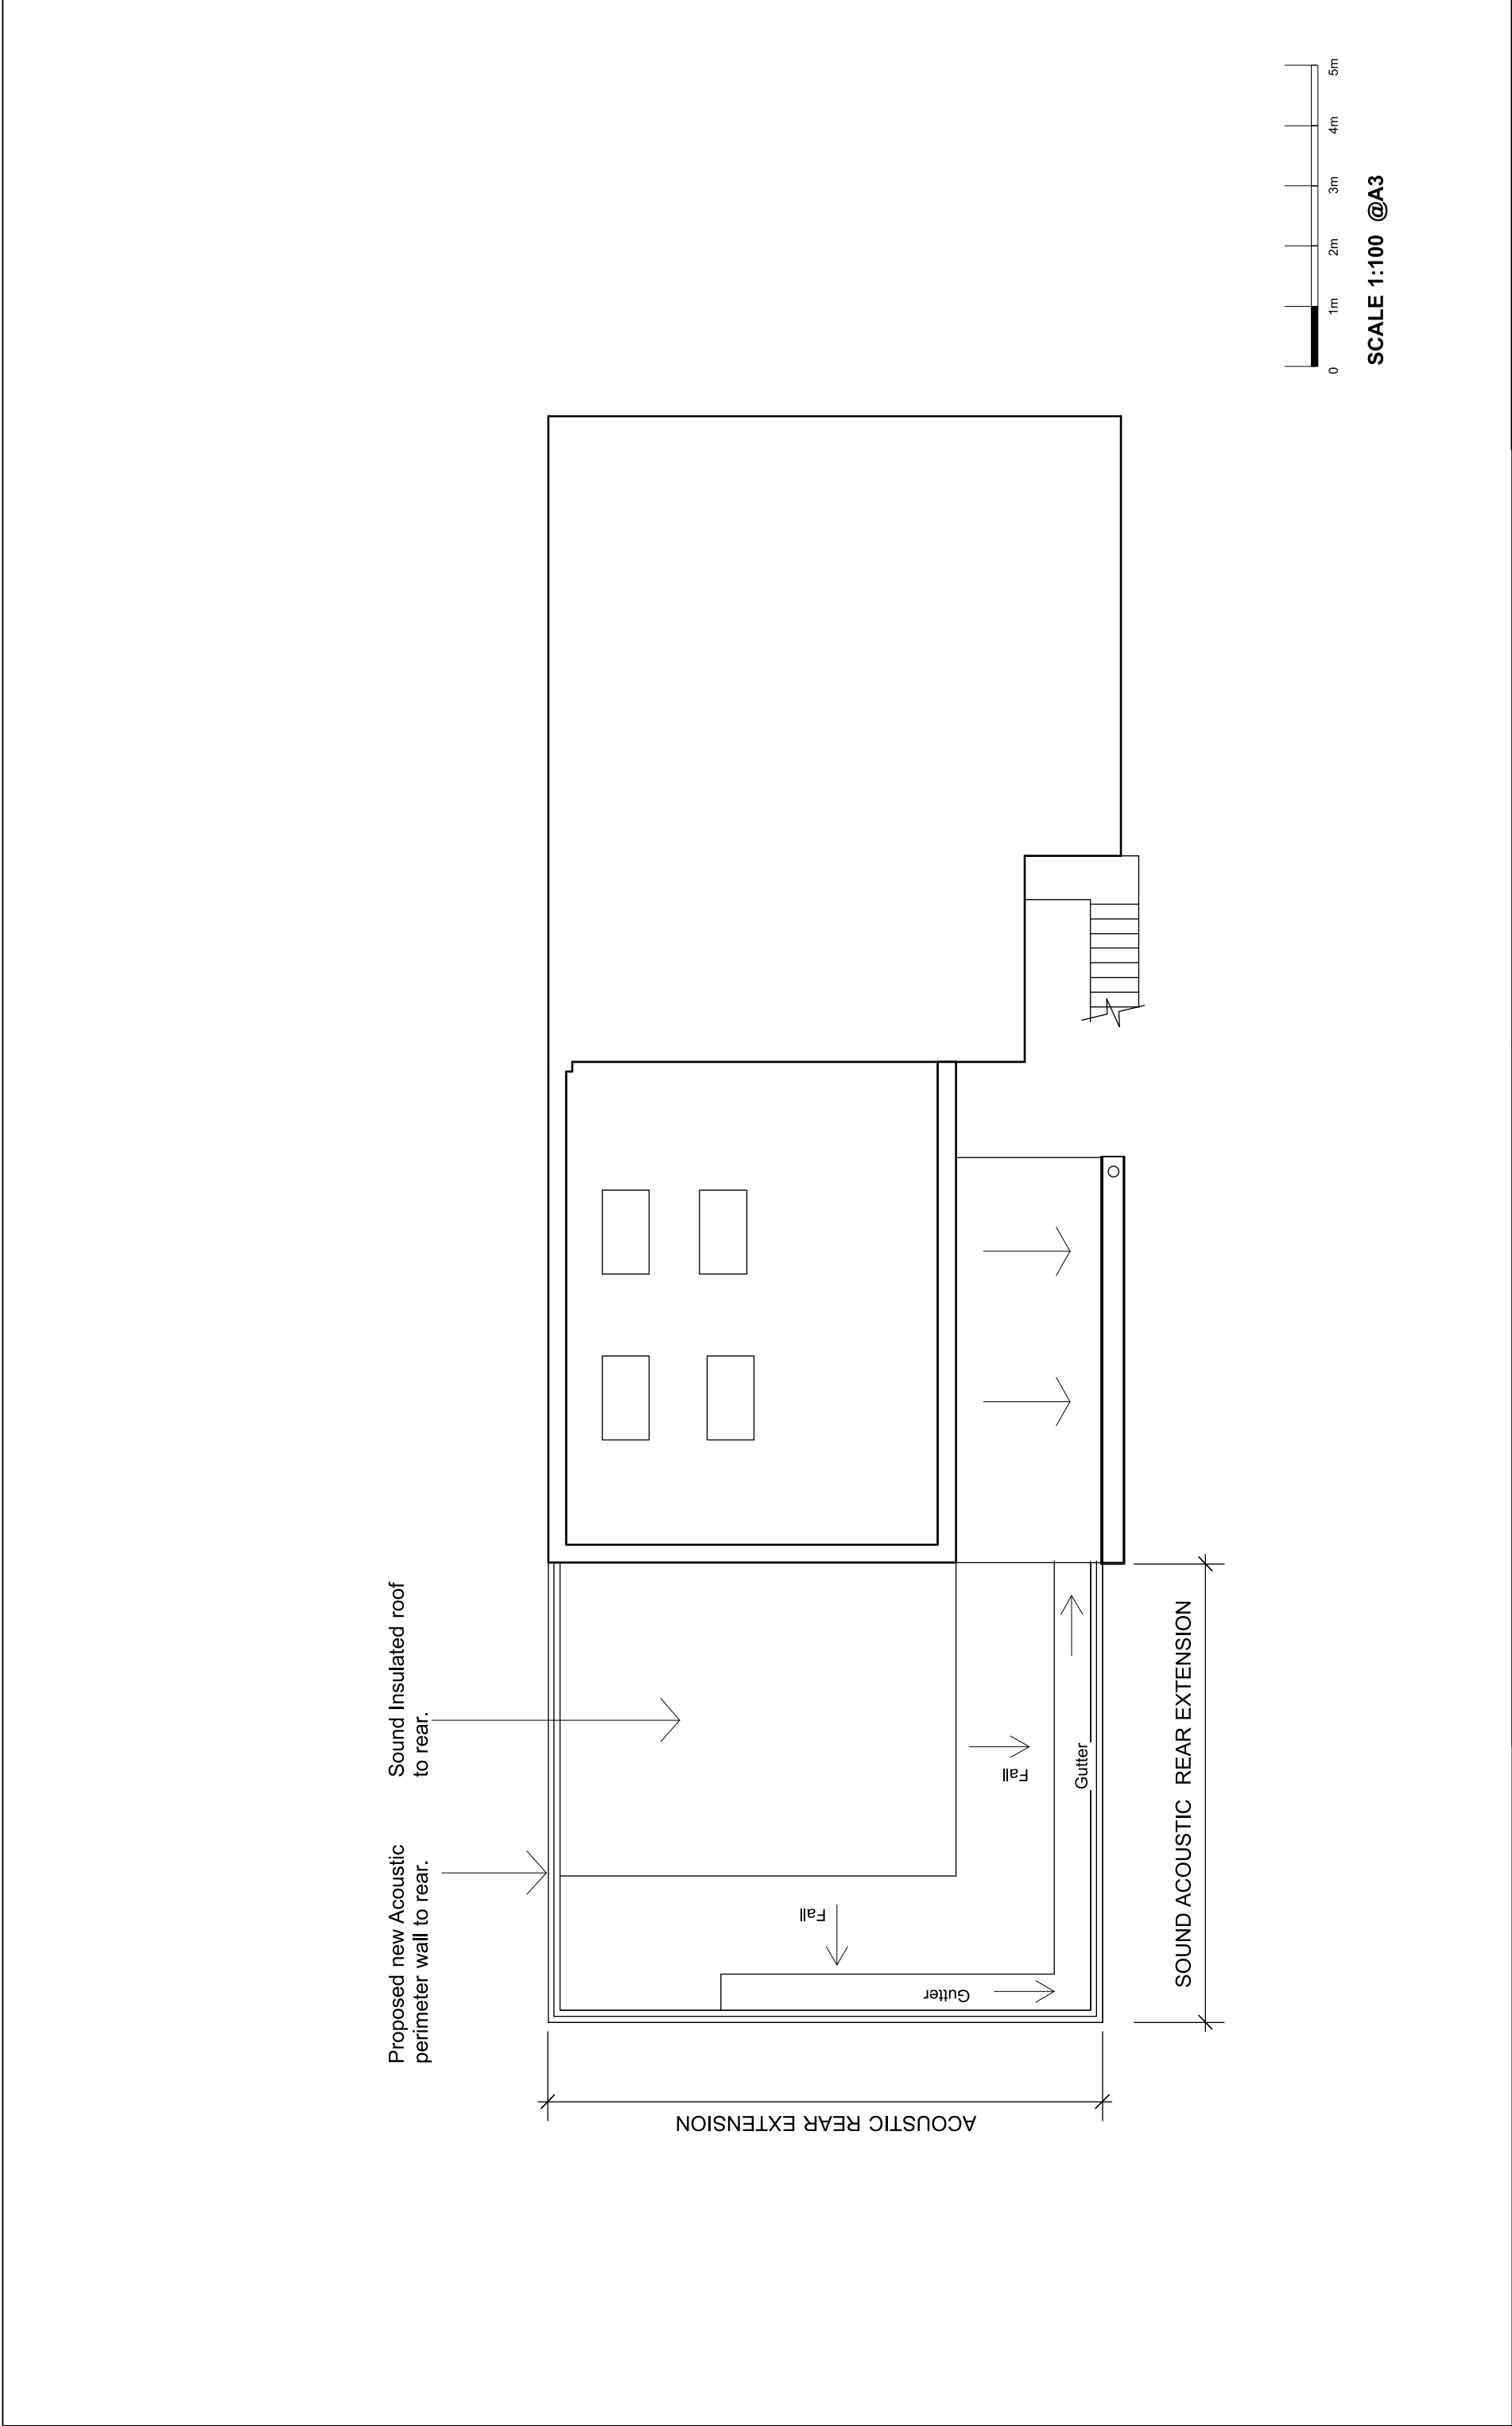

REVISIONS		PLANNING APPLICATION				Project: 1 Parrock Street , London DA12 1EW Client: I & S Hold Ltd T/A The Page		PROJECT Architects						
Revisions		Date		NOTES: 1. DIMENSIONS TO BE CHECKED ON SITE. 2. DIMENSIONS ARE TAKEN TO STRUCTURAL SURFACES OR CENTRE LINED AND NOT INCLUDE FINISHES EXCEPT WHERE OTHERWISE STATED. 3. ARCHITECT TO BE NOTIFIED OF ANY DISCREPANCIES BETWEEN THIS DRAWING AND ANY OTHER BEFORE COMMENCING WORK.				Drawing Title: PROPOSED ACOUSTIC ROOF TO REAR						
A								Drawn	LA	Date	SEP 2024	Scale	1:100	checked
B								Job Number		COPYRIGHT RESERVED		Drawing Number		LAP24/013
C														
D														
				ALL DIMENSIONS TO BE CONFIRMED ON SITE PRIOR TO COMMENCEMENT OF CONTRACT										

REVISIONS		PLANNING APPLICATION				Project: 1 Patrock Street , London DA12 1EW Client: I & S Hold Ltd T/A The Page		PROJECT A	
Revisions		Date							
A									
B									
C									

NOTES:				Drawing Title: 3D VISUAL - SOUND ACOUSTIC COMPACTMENT							
1. DIMENSIONS TO BE CHECKED ON SITE.				Drawn LA		Date SEP 2024		Scale NTS		checked	
2. DIMENSIONS ARE TAKEN TO STRUCTURAL SURFACES OR CENTRE LINED AND NOT INCLUDE FINISHES EXCEPT WHERE OTHERWISE STATED.				Job Number		Drawing Number					
3. ARCHITECT TO BE NOTIFIED OF ANY DISCREPANCIES BETWEEN THIS DRAWING AND ANY OTHER BEFORE COMMENCING WORK.				COPYRIGHT RESERVED		LA/P24/015					

LA ARCHITECT 144 Roches Gravesend I DA 12 2HJ	
--	--

