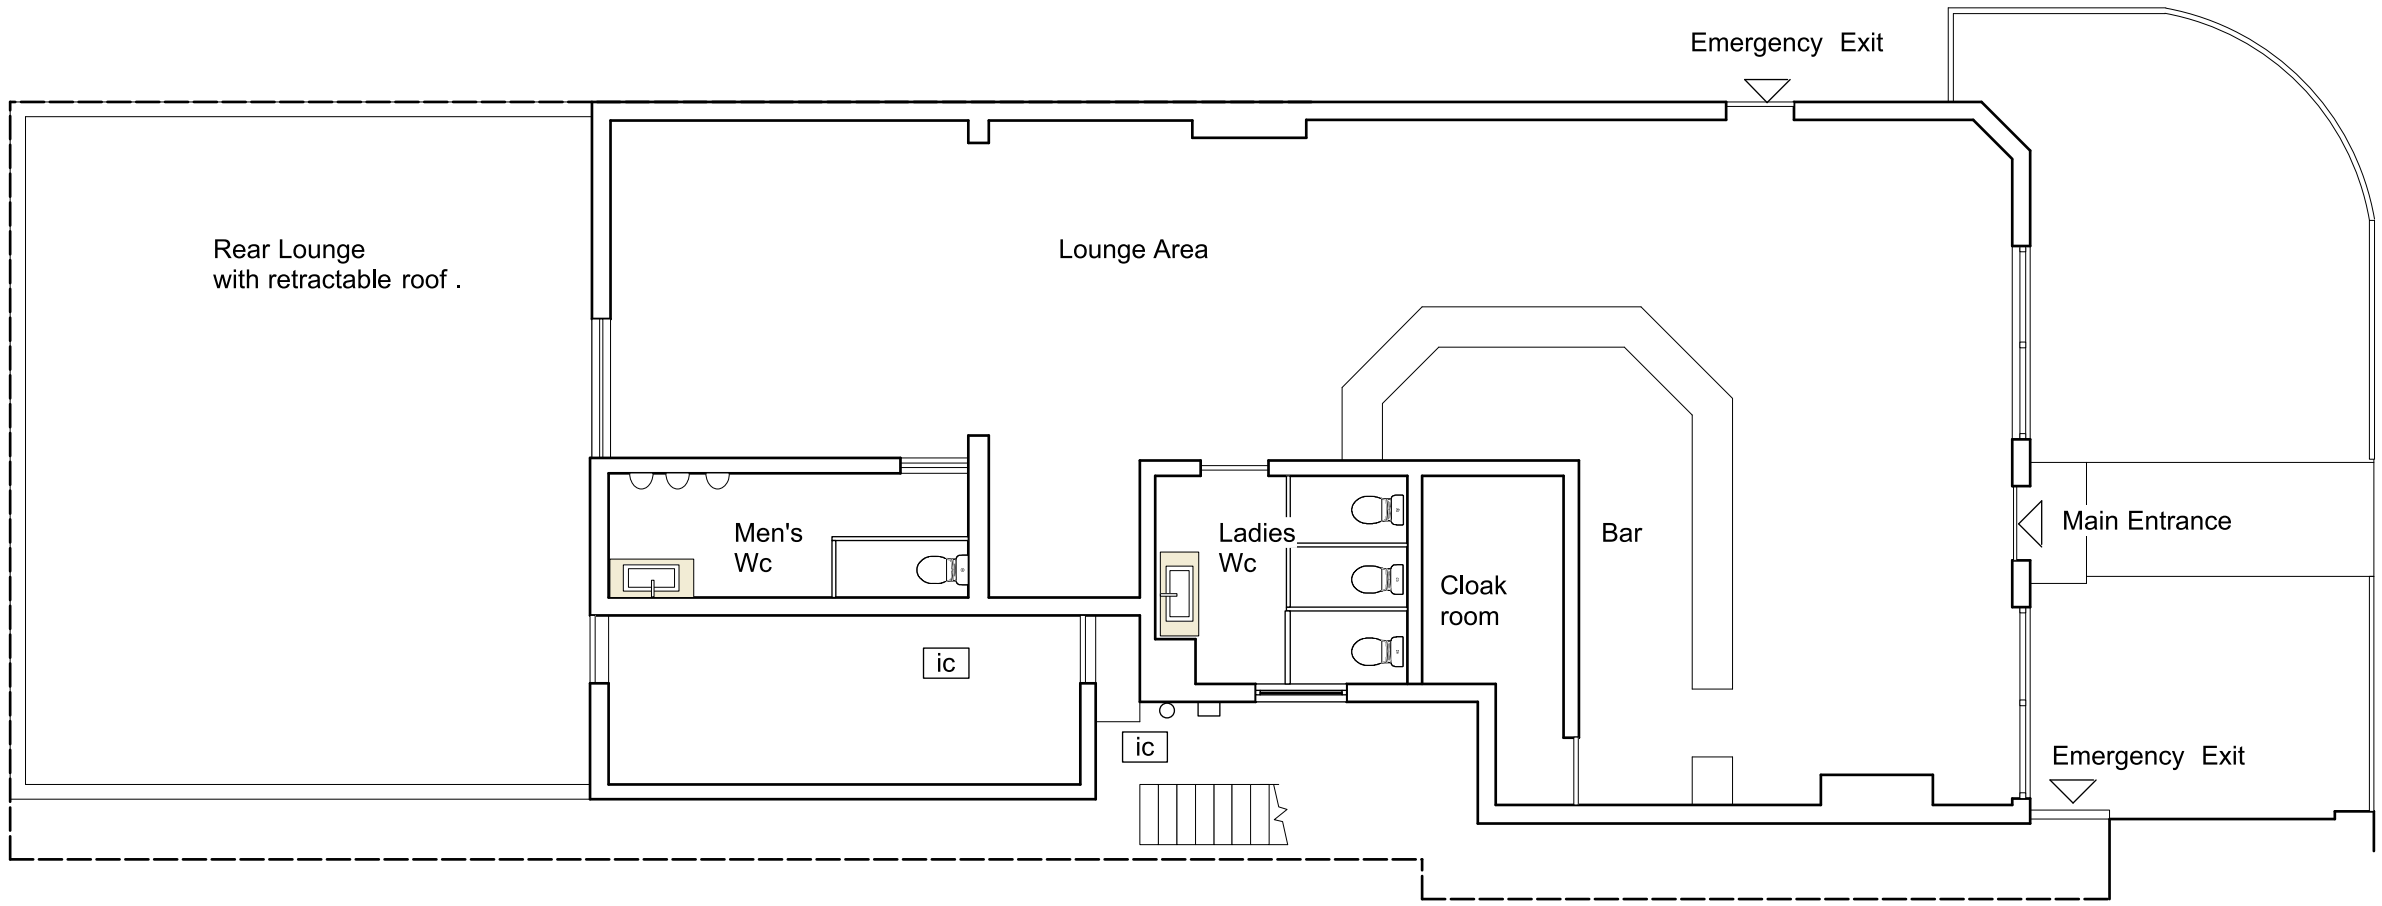


PLAN AS EXISTING

0 1m 2m 3m 4m 5m

SCALE 1:100 @A3

REVISIONS		
Revisions		Date
A		
B		
C		
D		

PLANNING APPLICATION

NOTES.

1. DIMENSIONS TO BE CHECKED ON SITE.
2. DIMENSIONS ARE TAKEN TO STRUCTURAL SURFACES OR CENTRE LINED AND NOT INCLUDE FINISHES EXCEPT WHERE OTHERWISE STATED.

3. ARCHITECT TO BE NOTIFIED OF ANY DISCREPANCIES BETWEEN THIS DRAWING AND ANY OTHER BEFORE COMMENCING WORK.

Project: 1 Parrock Street , London DA12 1EW
Client: I & S Hold Ltd T/A The Page
Drawing Title: GROUND FLOOR LAYOUT AS EXISTING

Drawn	Date	Scale	checked
LA	SEP 2024	1:100	

Job Number
COPYRIGHT RESERVED

Drawiing Number
LA/P24/ 002

ALL DIMENSIONS TO BE CONFIRMED ON SITE PRIOR TO COMMENCEMENT OF CONTRACT

PROJECT Architects

LA ARCHITECT
144 Rochester road
Gravesend Kent
DA 12 2HJ