


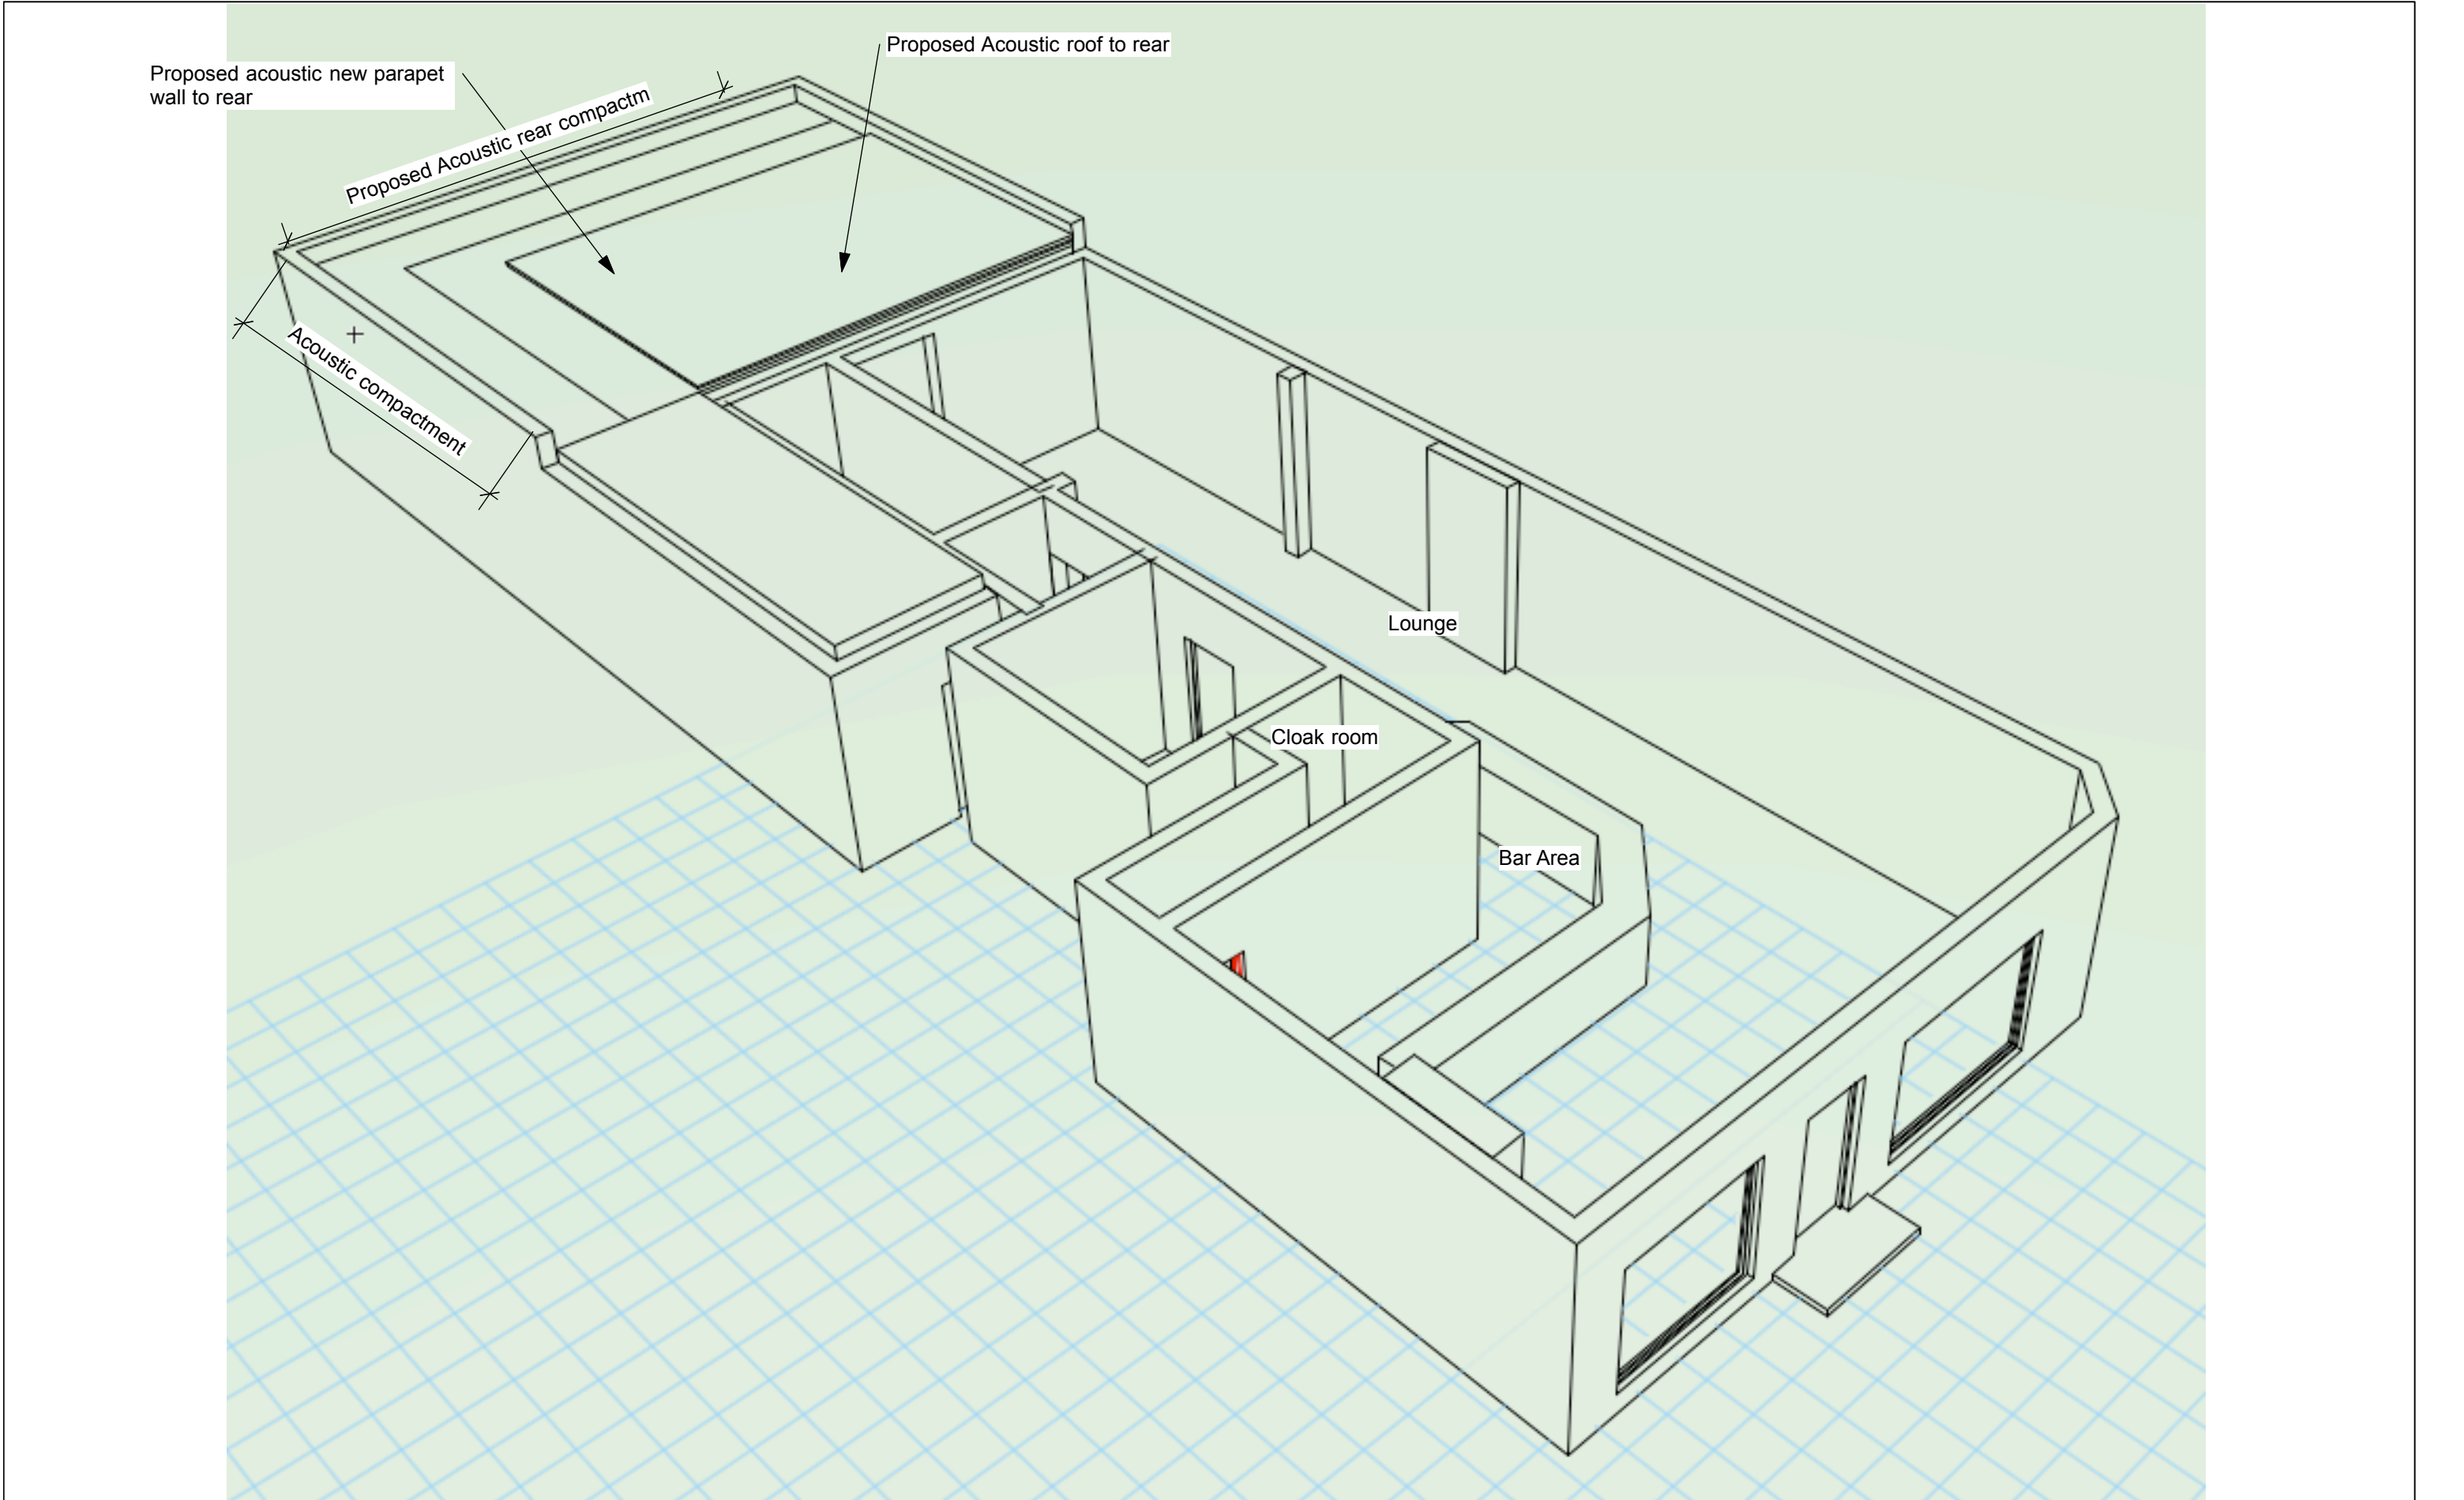

REVISIONS		
Revisions		Date
A		
B		
C		
D		

PLANNING APPLICATION
NOTES.
1. DIMENSIONS TO BE CHECKED ON SITE.
2. DIMENSIONS ARE TAKEN TO STRUCTURAL SURFACES OR CENTRE LINED AND NOT INCLUDE FINISHES EXCEPT WHERE OTHERWISE STATED.
3. ARCHITECT TO BE NOTIFIED OF ANY DISCREPANCIES BETWEEN THIS DRAWING AND ANY OTHER BEFORE COMMENCING WORK.

Project: 1 Parrock Street ,London DA12 1EW			
Client: I & S Hold Ltd T/A The Page			
Drawing Title: 3D VISUAL - SOUND ACOUSTIC COMPACTMENT			
Drawn LA	Date SEP 2024	Scale NTS	checked
Job Number COPYRIGHT RESERVED		Drawing Number LA/P24/ 015	
ALL DIMENSIONS TO BE CONFIRMED ON SITE PRIOR TO COMMENCEMENT OF CONTRACT			

PROJECT Architects
LA ARCHITECT 144 Rochester road Gravesend Kent DA 12 2HJ