




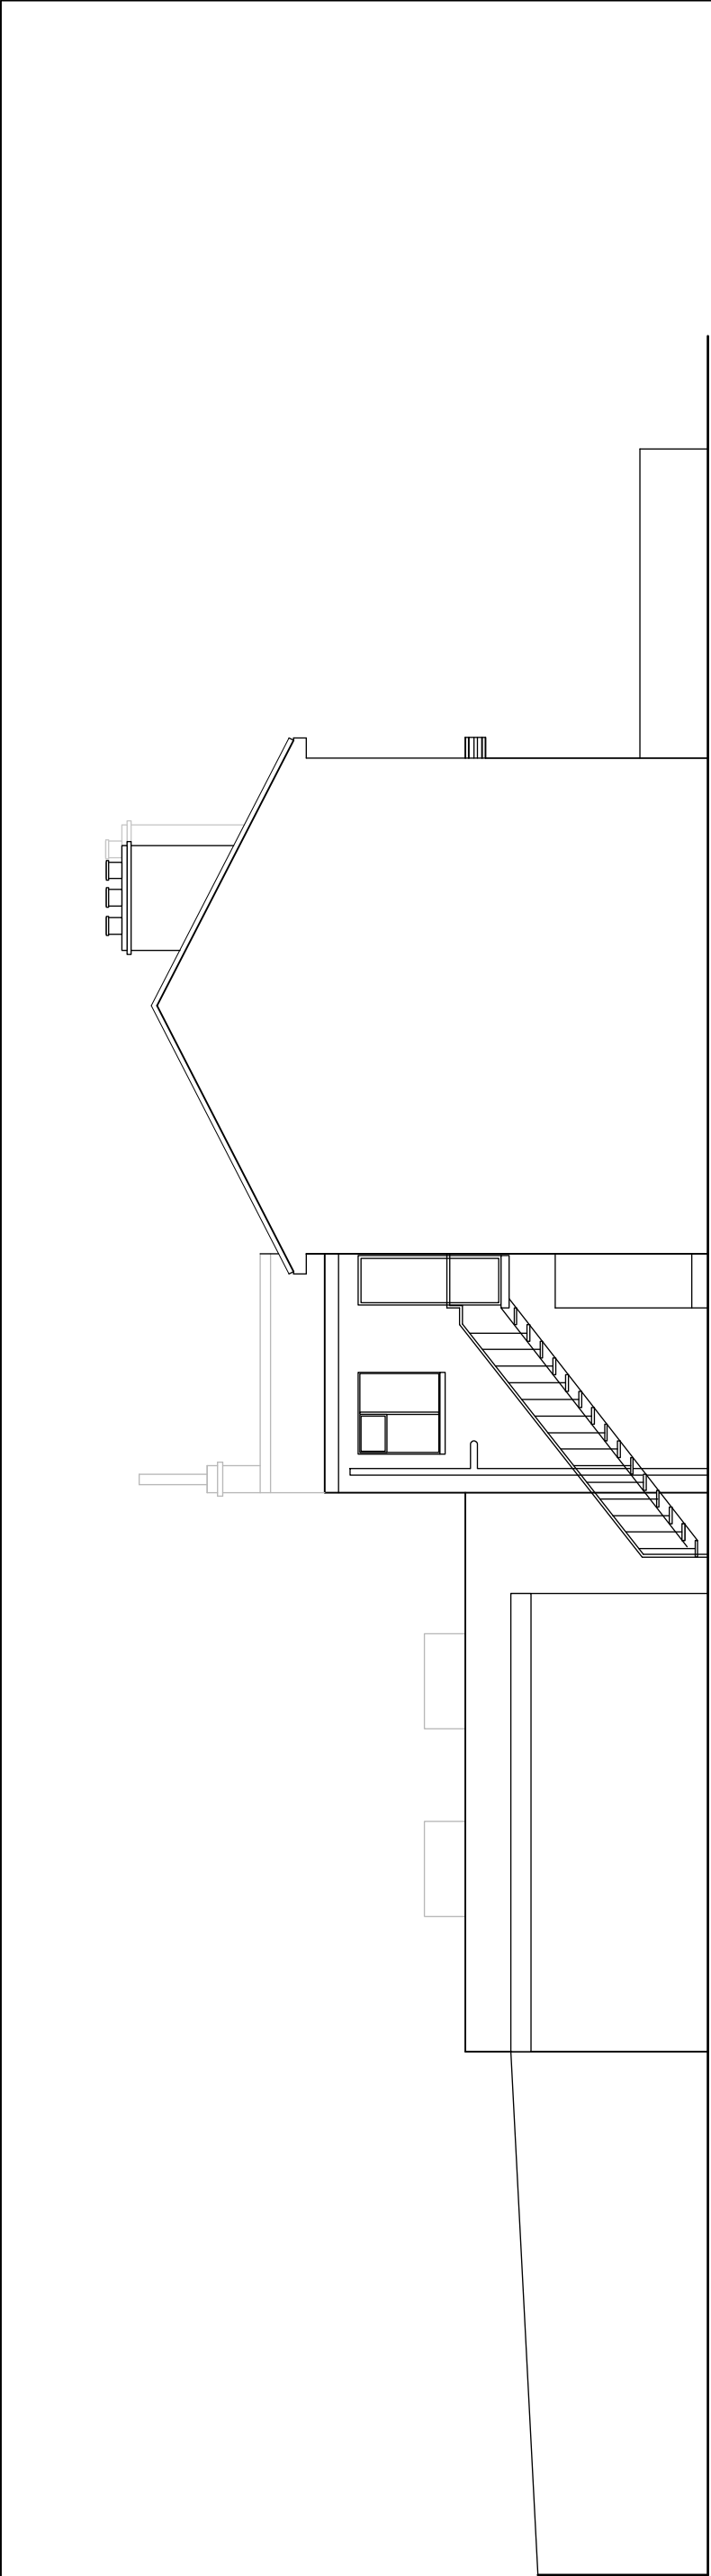

SIDE 2 ELEVATION AS EXISTING

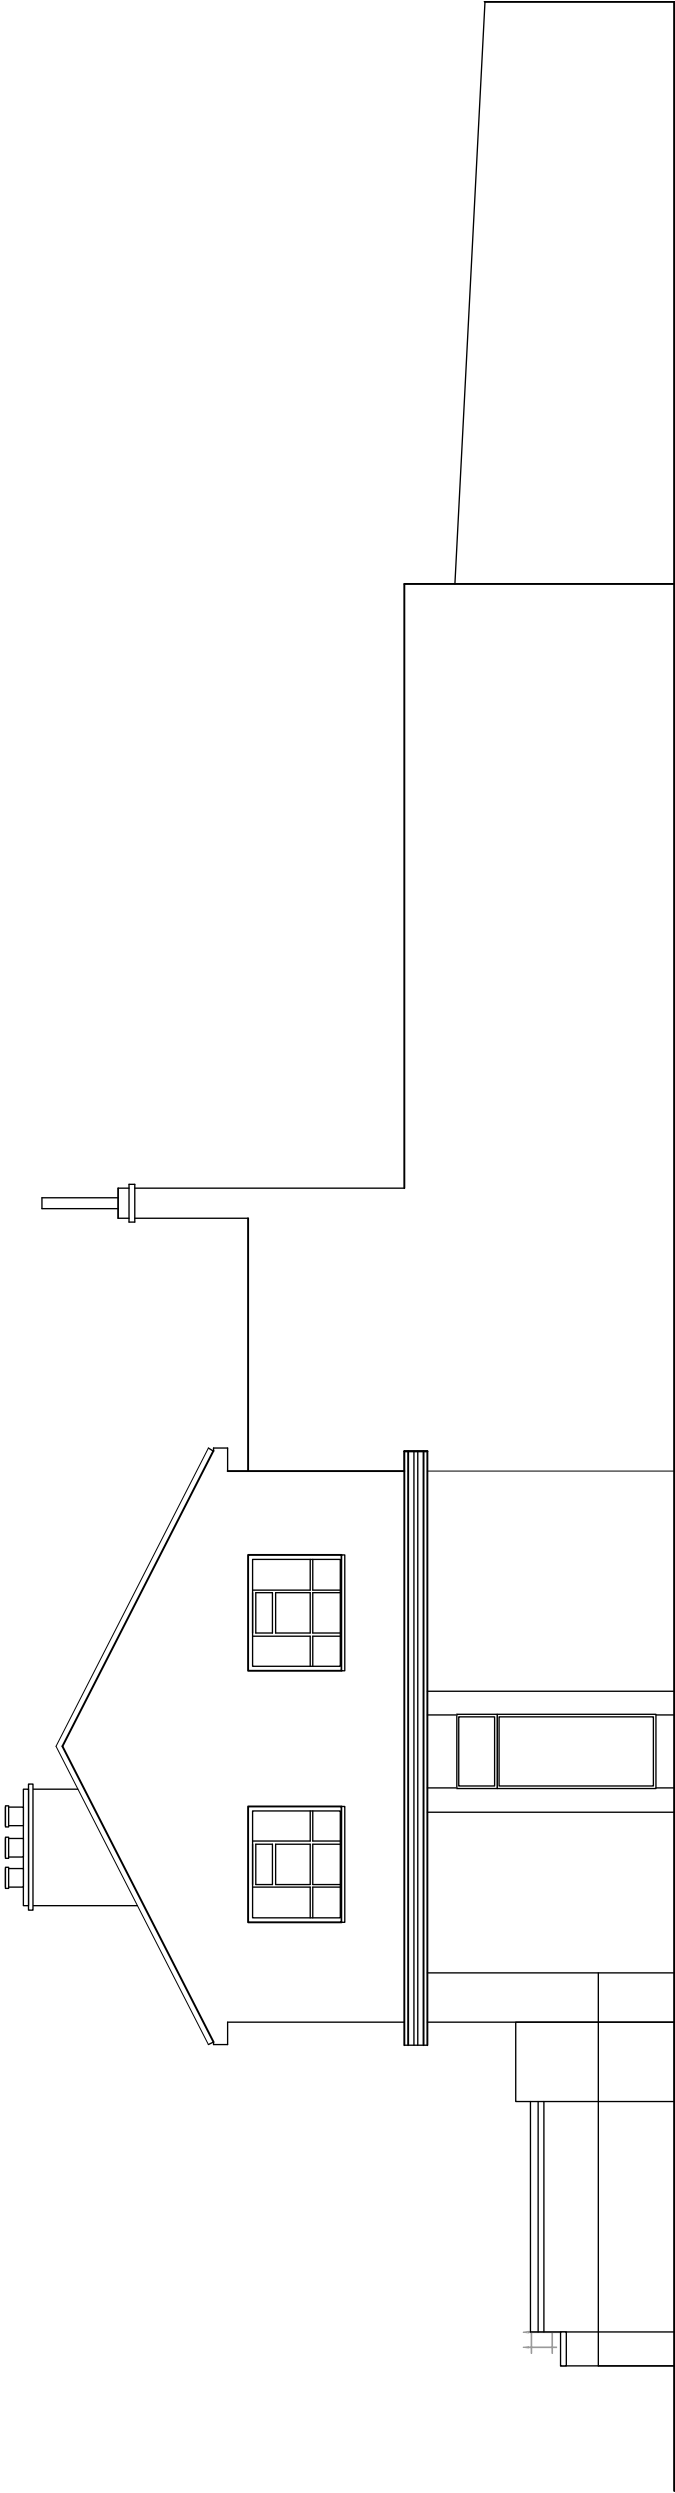

SIDE ELEVATION AS EXISTING

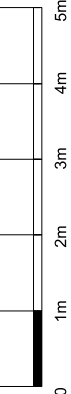

SCALE 1:100 @A3

REVISIONS		PLANNING APPLICATION				Project: 1 Parrock Street , London DA12 1EW Client: I & S Hold Ltd T/A The Page				PROJECT Architects					
Revisions						Drawing Title: SIDE ELEVATION S AS EXISTING				LA ARCHITECT 144 Rochester road Gravesend Kent DA 12 2HJ					
		Date				Drawn		LA		Date		Scale		checked	
A										SEP 2024		1:100			
B															
C												Job Number		Drawing Number	
D												LAP24/ 004			
														ALL DIMENSIONS TO BE CONFIRMED ON SITE PRIOR TO COMMENCEMENT OF CONTRACT	
		</													