


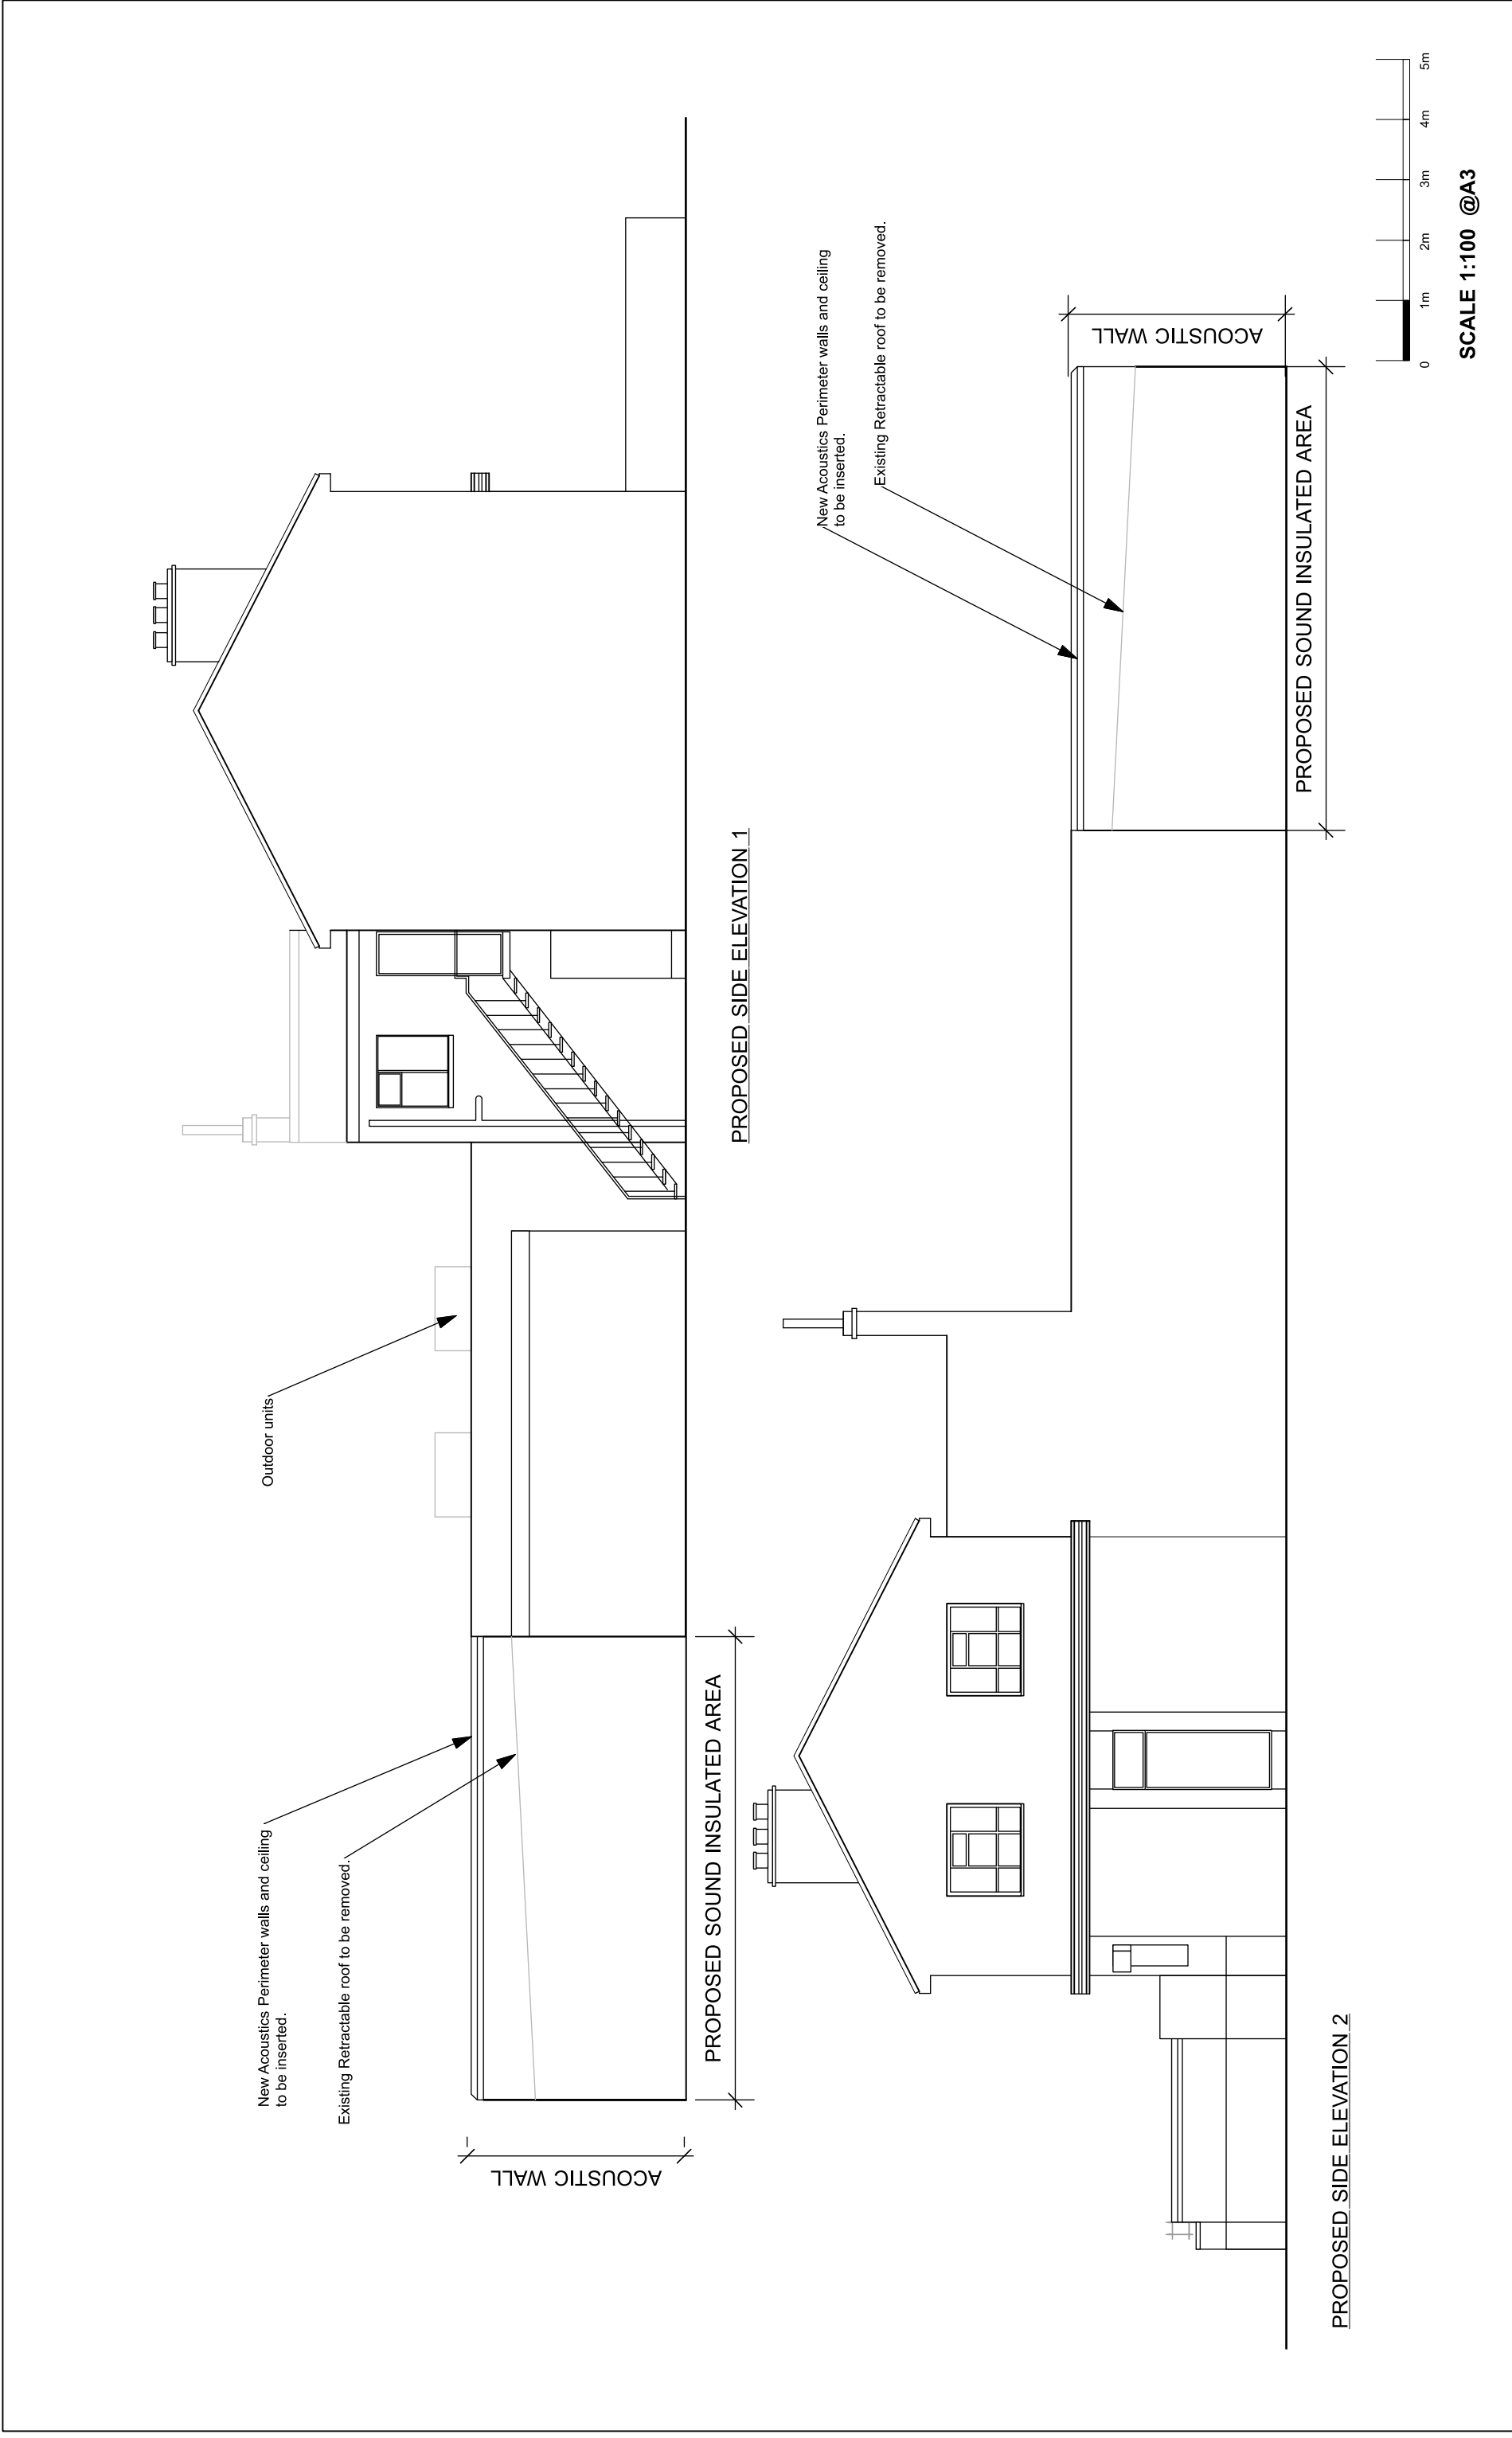

REVISIONS		PLANNING APPLICATION		Project: 1 Parrock Street , London DA12 1EW Client: I & S Hold Ltd T/A The Page		Project Architects	
Revisions			DATE	Drawing Title: PROPOSED SIDE ELEVATIONS 1 & 2		LA ARCHITECT 144 Rochester road Gravesend Kent DA 12 2HJ	
A		NOTES: 1. DIMENSIONS TO BE CHECKED ON SITE. 2. DIMENSIONS ARE TAKEN TO STRUCTURAL SURFACES OR CENTRE LINED AND NOT INCLUDE FINISHES EXCEPT WHERE OTHERWISE STATED. 3. ARCHITECT TO BE NOTIFIED OF ANY DISCREPANCIES BETWEEN THIS DRAWING AND ANY OTHER BEFORE COMMENCING WORK.		Drawn	LA	Date	checked
B				Job Number	LA	Scale	1:100
C				COPYRIGHT RESERVED		Drawing Number	LA/P24/011
D				ALL DIMENSIONS TO BE CONFIRMED ON SITE PRIOR TO COMMENCEMENT OF CONTRACT			