



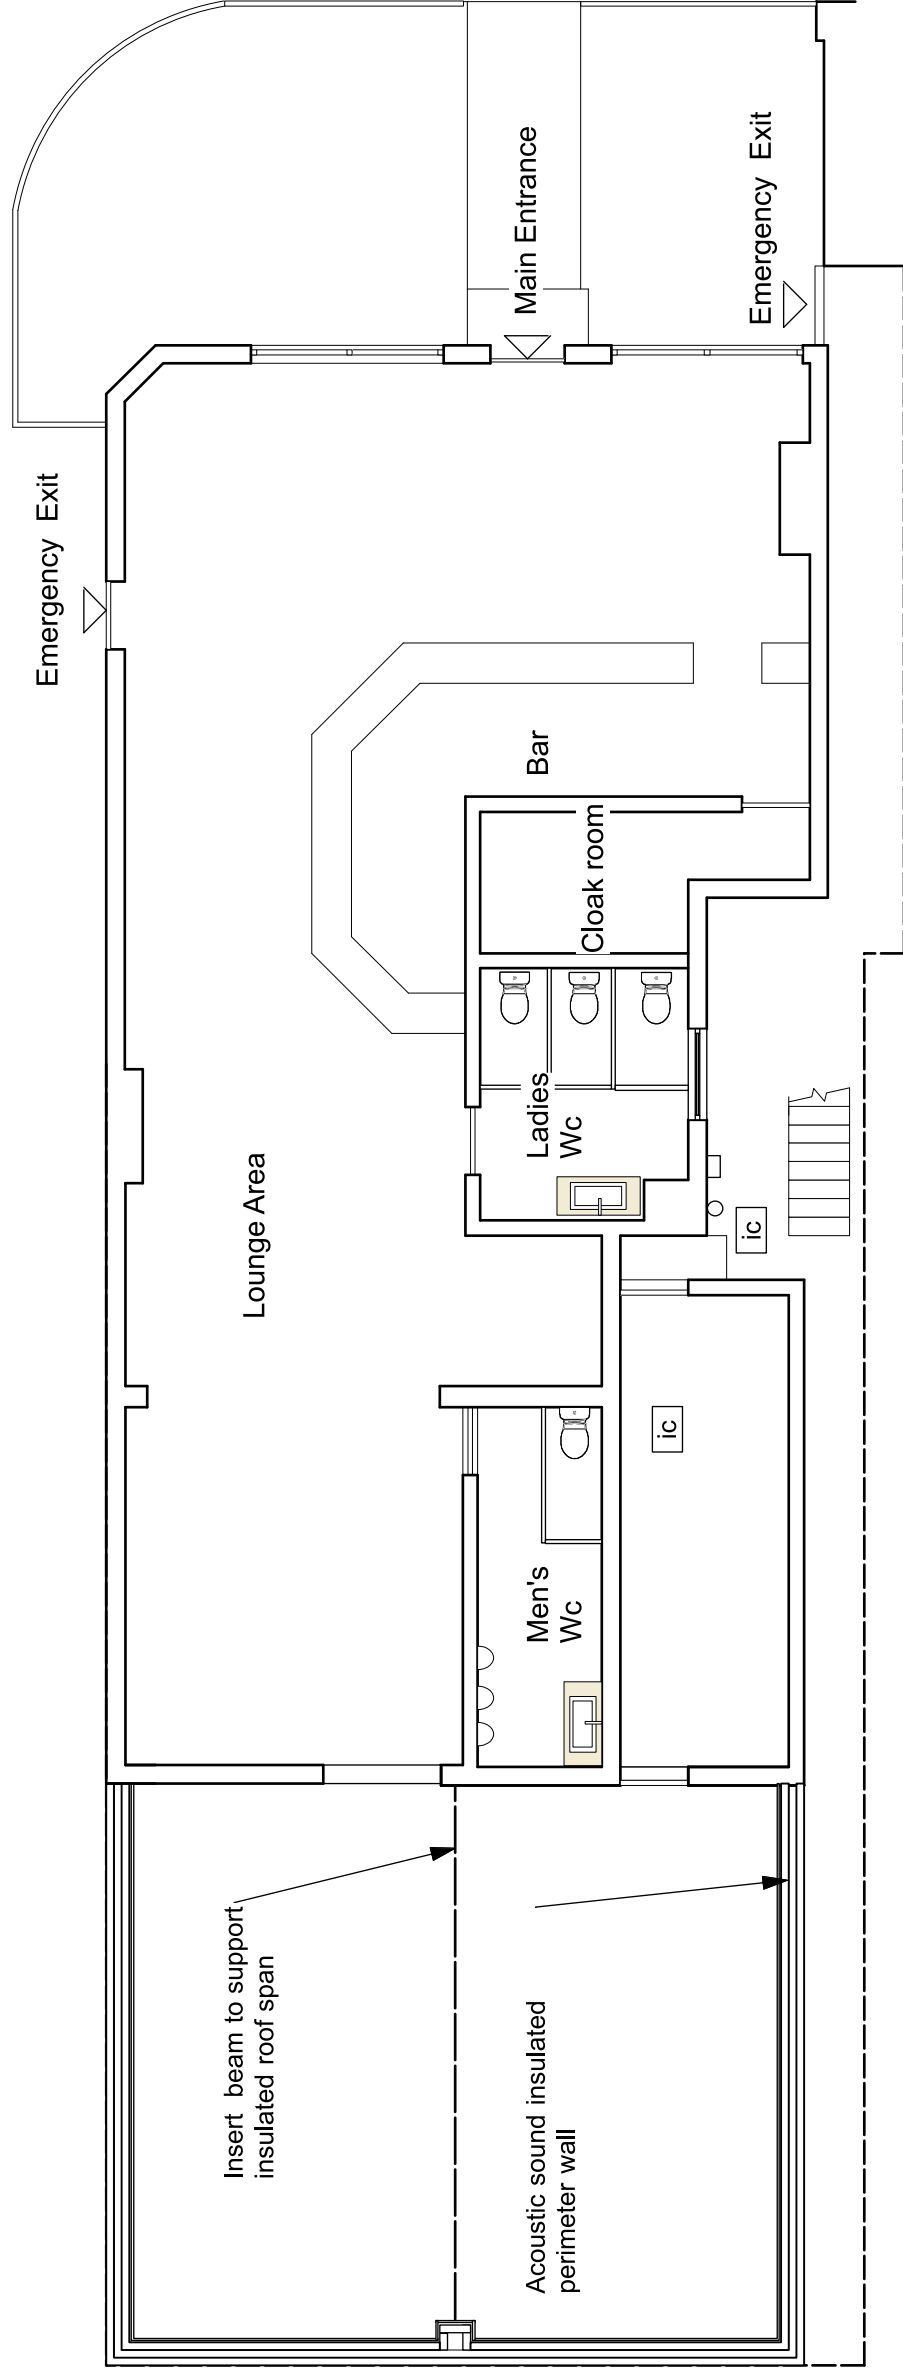

PROPOSED GROUND FLOOR LAYOUT

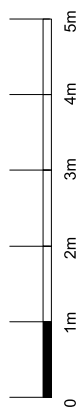

SCALE 1:100 @A3

REVISIONS		PLANNING APPLICATION				Project: 1 Parrock Street , London DA12 1EW		PROJECT Architects	
Revisions						Client: I & S Hold Ltd T/A The Page		LA ARCHITECT 144 Rochester road Gravesend Kent DA 12 2HJ	
						Drawing Title: PROPOSED GROUND FLOOR LAYOUT			
		Drawn LA		Date SEP 2024		Scale 1:100			
A						Job Number LA/p24/ 006			
B						COPYRIGHT RESERVED			
C						Drawing Number LA/p24/ 006			
D						ALL DIMENSIONS TO BE CONFIRMED ON SITE PRIOR TO COMMENCEMENT OF CONTRACT			