



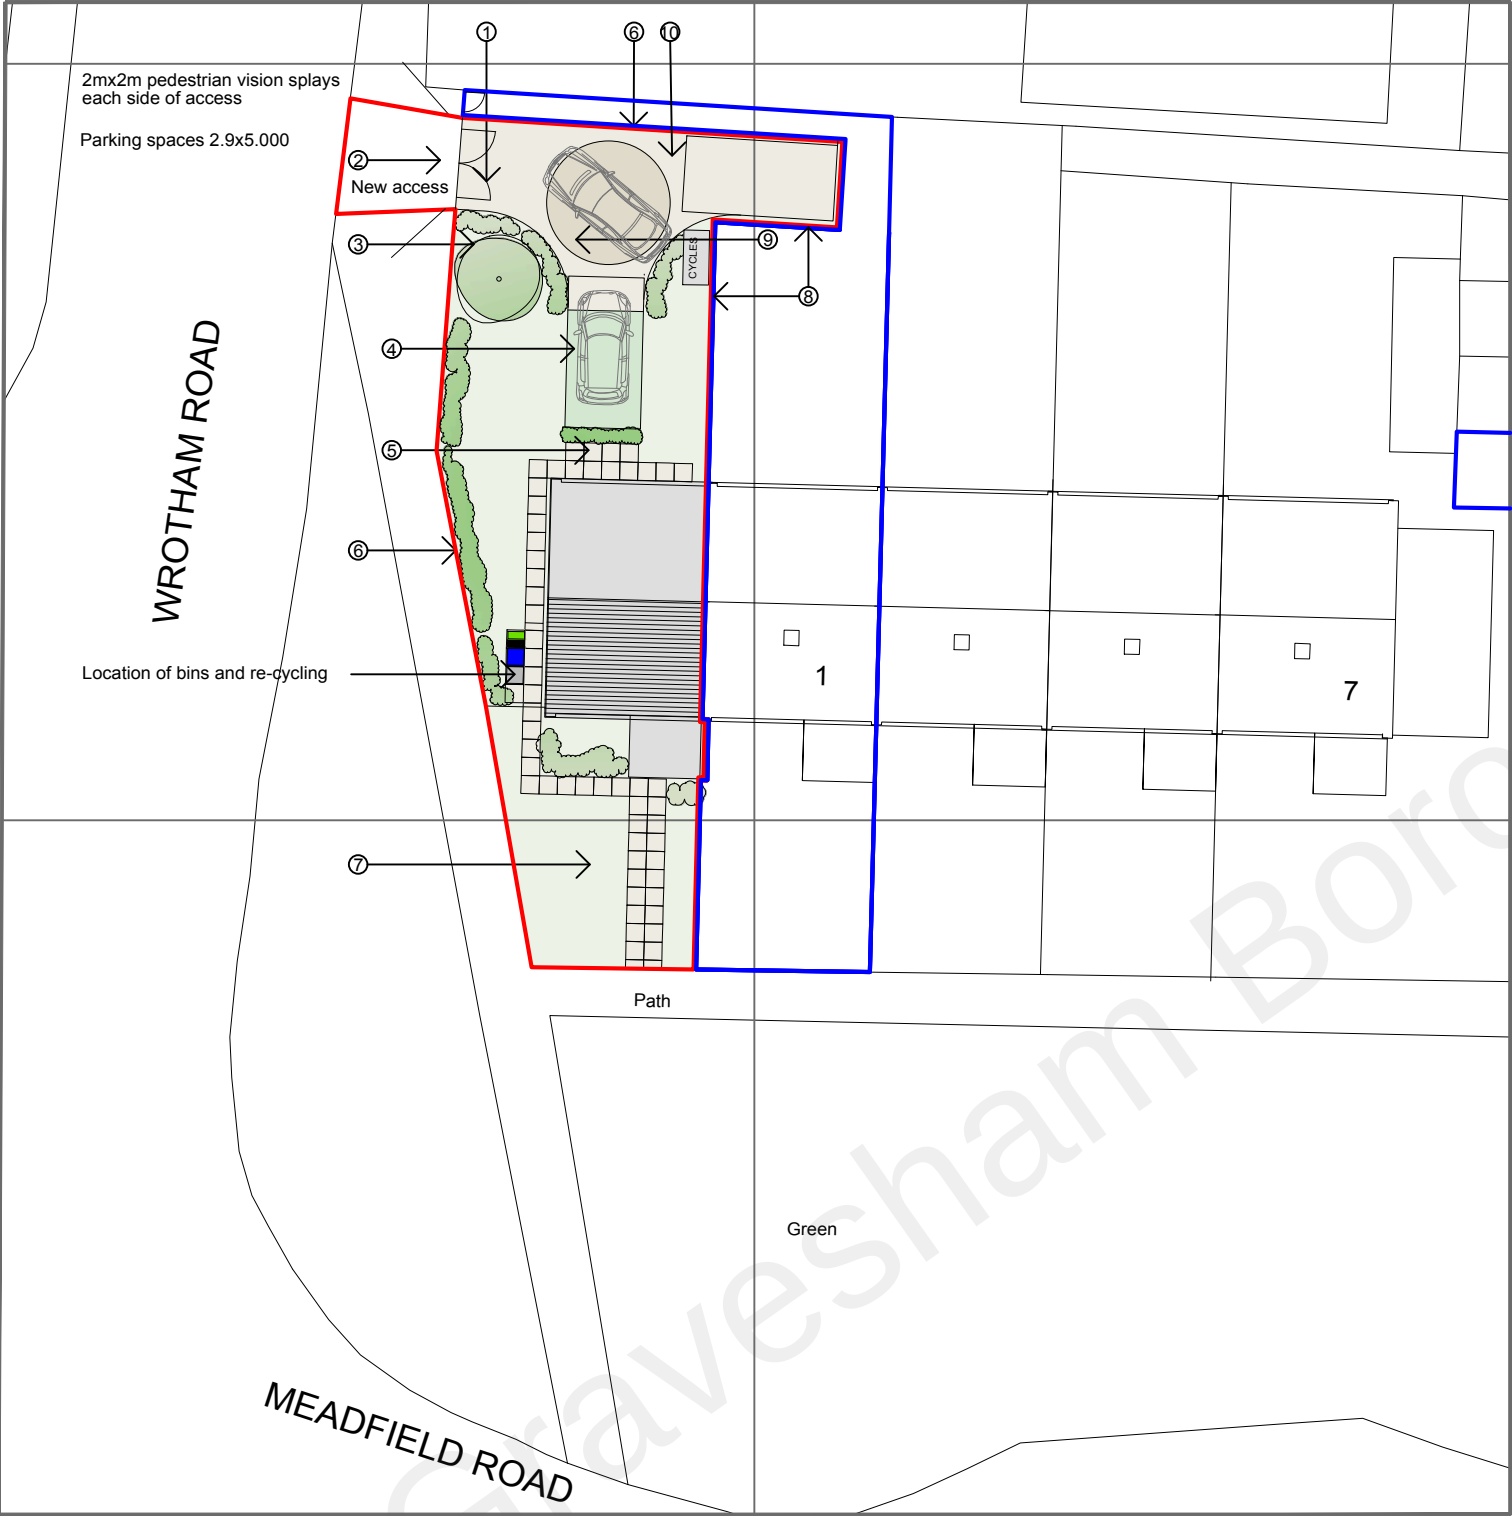


BLOCK PLAN 1/250

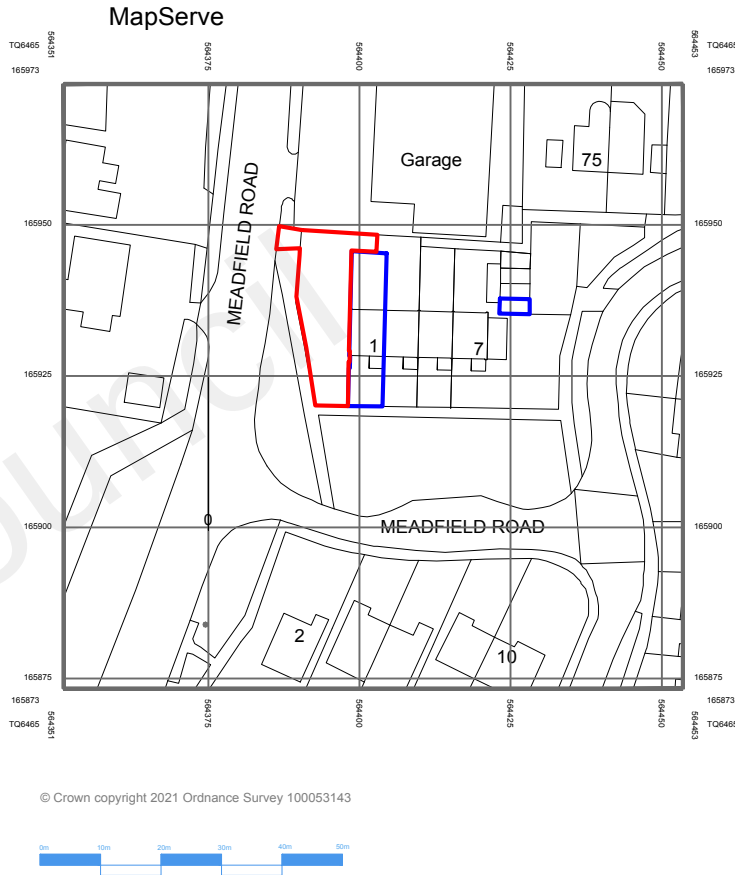

LOCATION PLAN 1/1250

KEY

- ① Automatic gates 1.8m high to detail
- ② New vehicular access
- ③ New planting
- ④ Grass crete
- ⑤ Concrete paving slabs
- ⑥ 1.8m close board fence (existing)
- ⑦ Lawn
- ⑧ New 1.8m close board fence
- ⑨ Vehicular turn table
- ⑩ Bound gravel finish

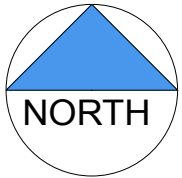

LOCATION PLAN
+ BLOCK PLAN
1/250+1250. A3



PROJECT	Proposed development Adjacent to 1 Meadfield Road Meopham Gravesend DA0PR
TITLE	
CLIENT	
SCALE	
DATE	December. 2021
DRAWING	01/75/2021
REVISION	N/A