




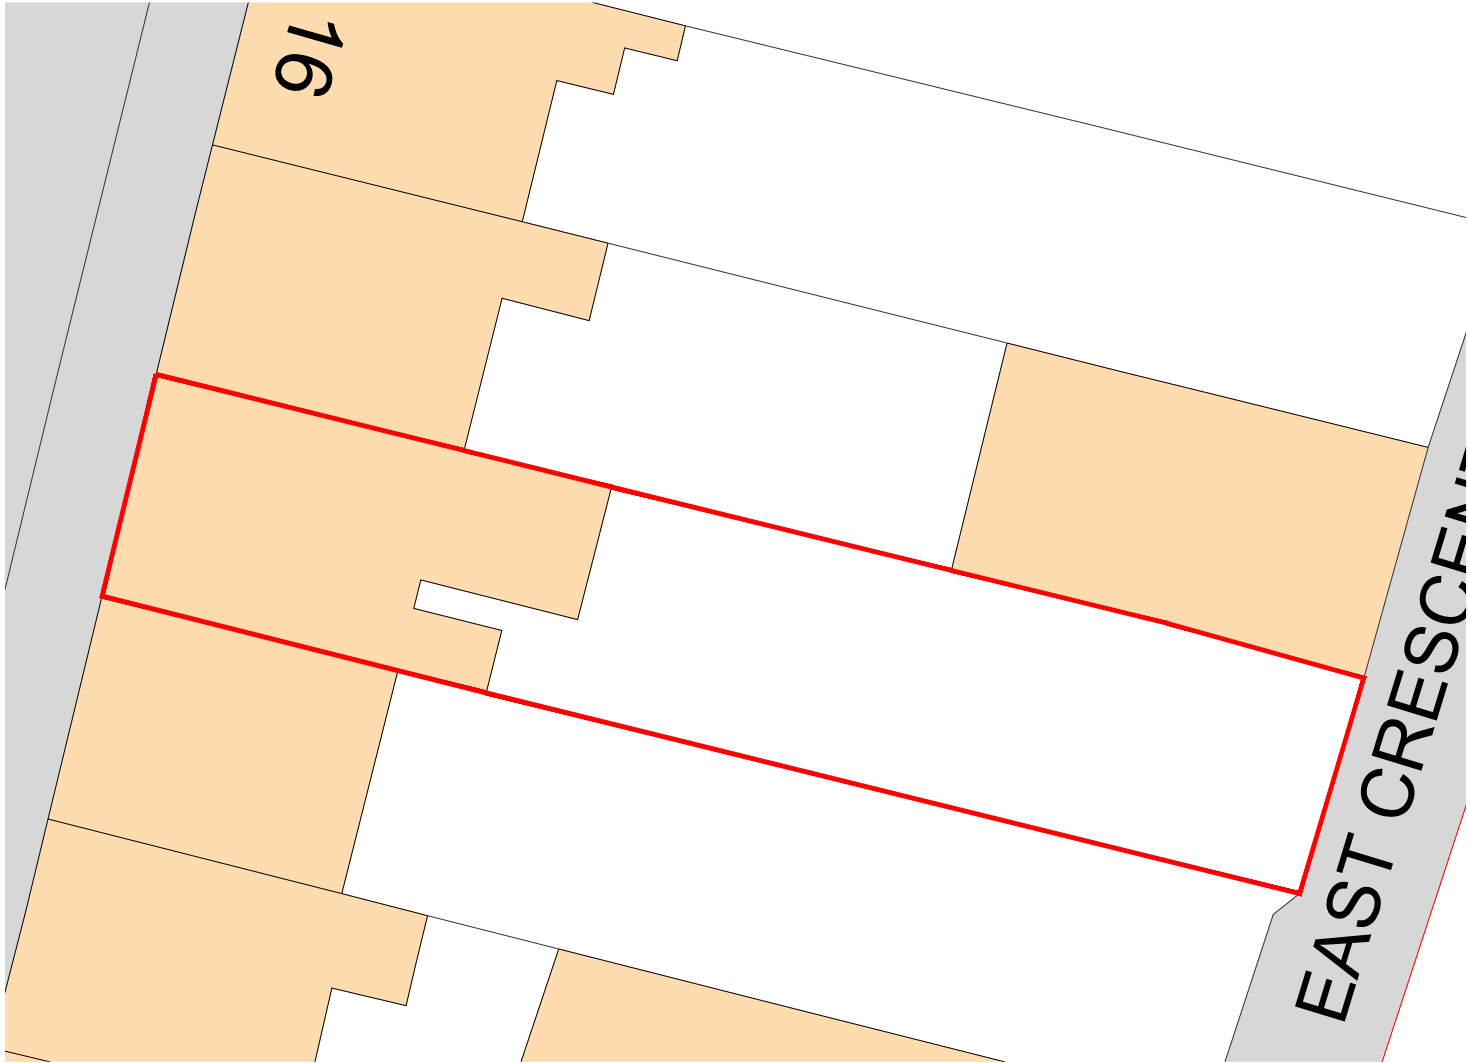

Existing Block Plan
1:200

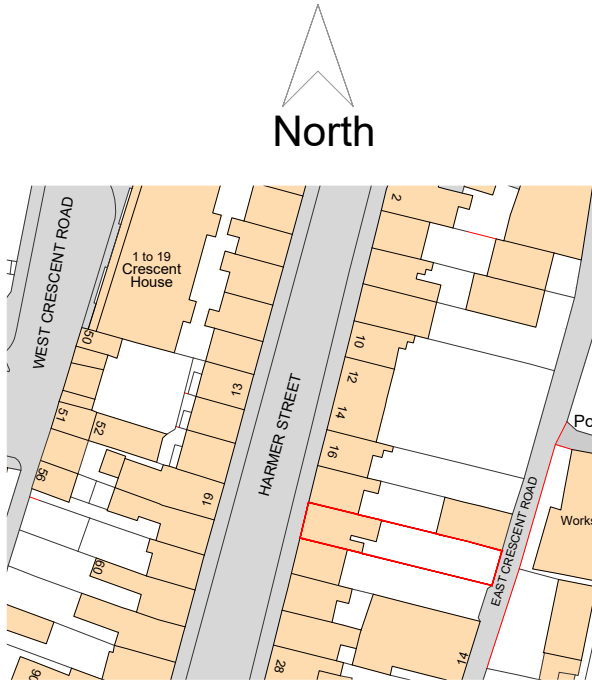

Site Location Plan
1:1250

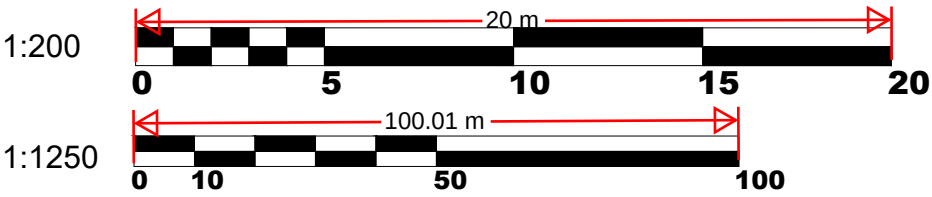

Site:
20 Harmer Street
Gravesend
Kent
DA12 2AX

Title:
Location Plan
Existing Block Plan

Scale at A3:
1:1250, 1:500
Drawing no.:
001

Date:
27/07/2024
Revision:
A