

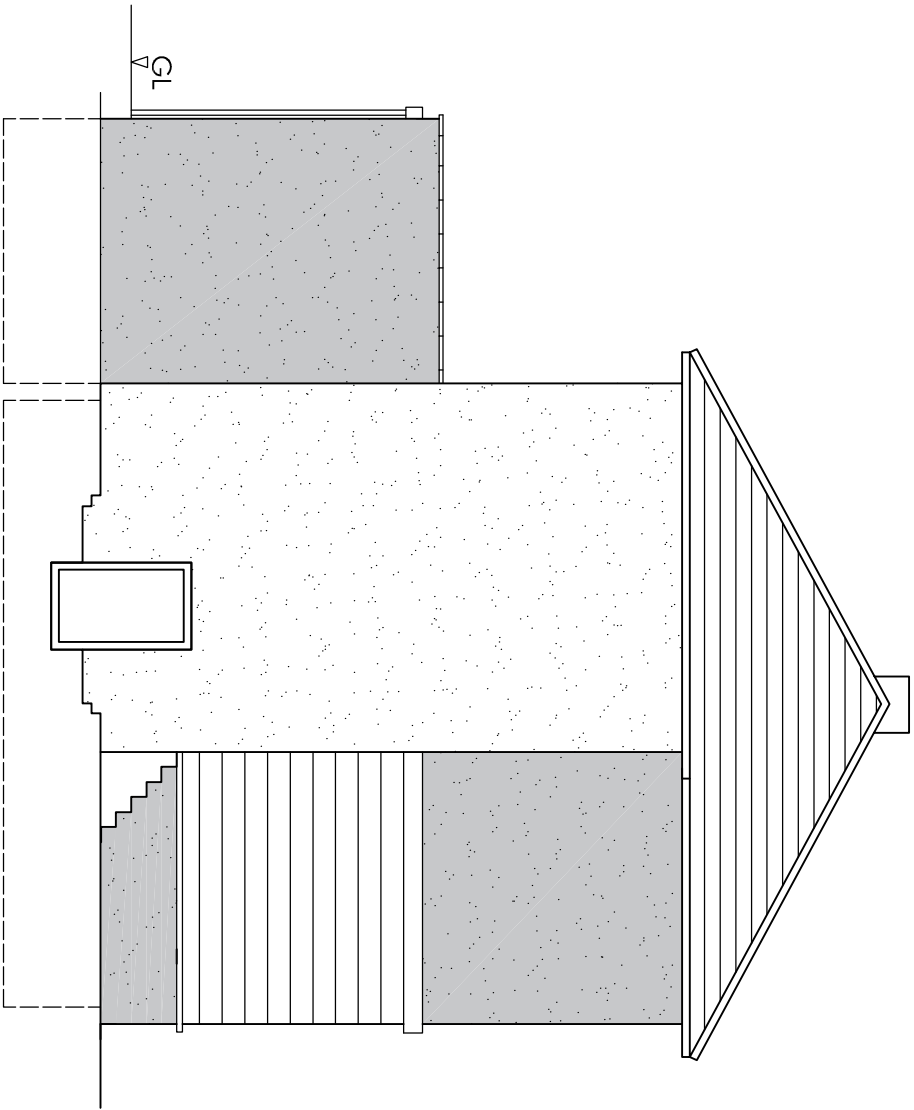


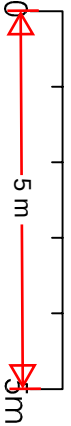

Proposed Side Elevation

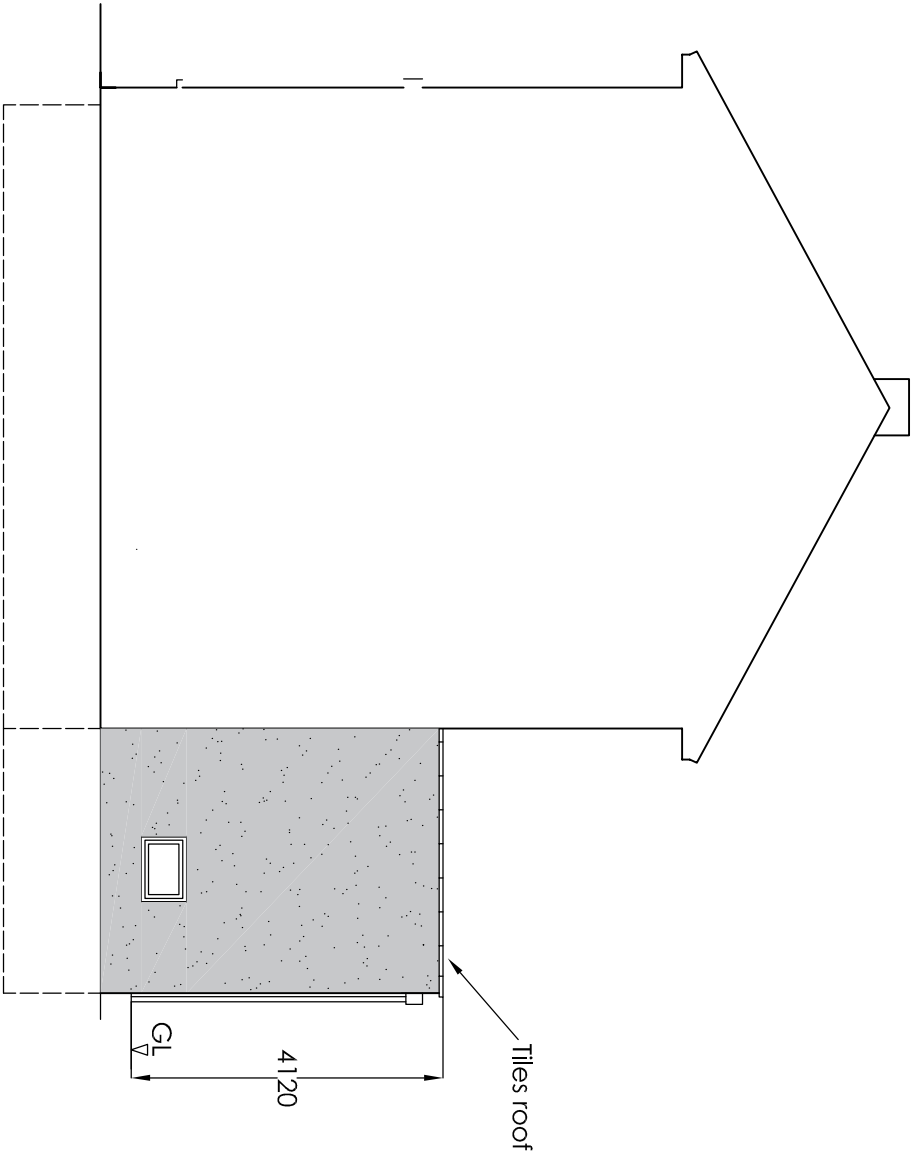

Proposed Side Elevation

Project		Mr Singh 3 Cambrian Grove Gravesend Kent DA11 0PU Rear Extension, Porch and Side Extension above new Porch		H Channa Picaroons Maidstone Road Platt Kent TN15 8LB Tel: 07828277909 E-mail: hbchanna@tiscali.co.uk			
Drawing Title Proposed Side Elevations					Drawn HC Date Nov 24 Scale 1:100 Drawing No. 3CG/A3/06C		
		C	Remove front extension	Mar 25			
		B	Reduce extension depth and add parapet wall with flat roof	Jan 25			
		A	Revised rear extension roof	Dec 24			
Rev		Description		Date			