



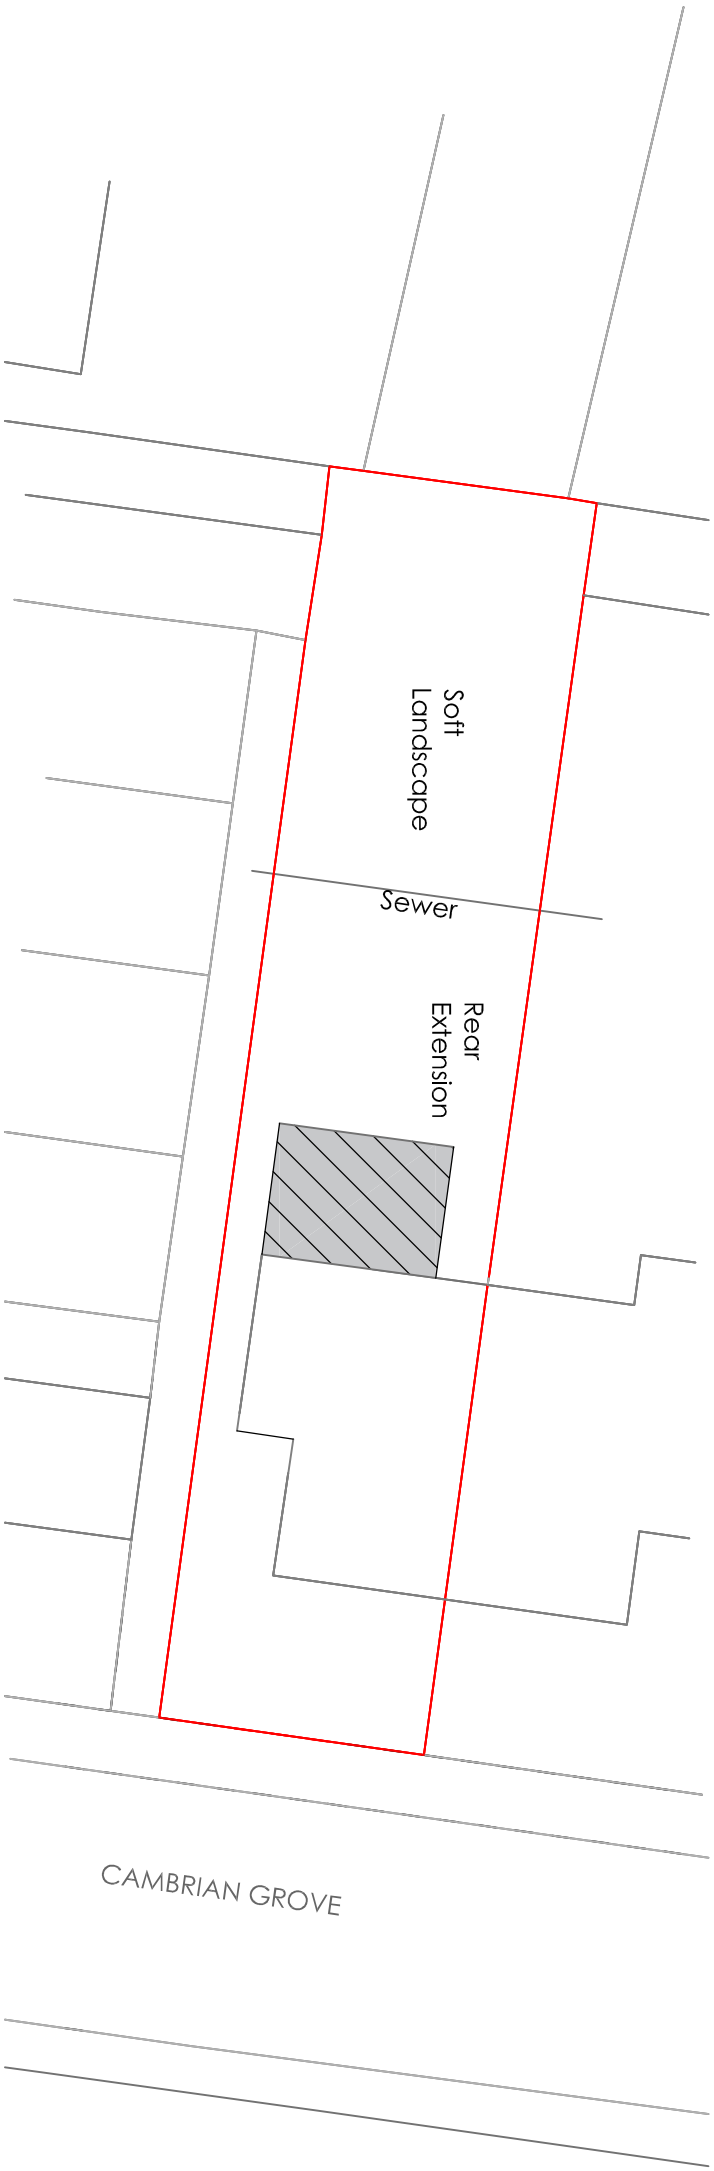

Proposed Block Plan

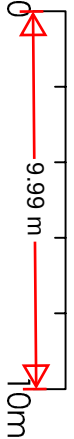

Existing Block Plan

Project		Mr Singh 3 Cambrian Grove Gravesend Kent DA11 0PU Rear Extension, Porch and Side Extension above new Porch						H Channa Picaroons Maidstone Road Platt Kent TN15 8LB Tel: 07828277909 E-mail: hbchanna@tiscali.co.uk		
Drawing Title										
Existing and Proposed Block Plans		A	Remove front extension		Mar 25		Drawn		Date	
		Rev	Description		Date		HC		Nov 24	
							Scale		Drawing No.	
							1:200		3CG/A3/07A	