


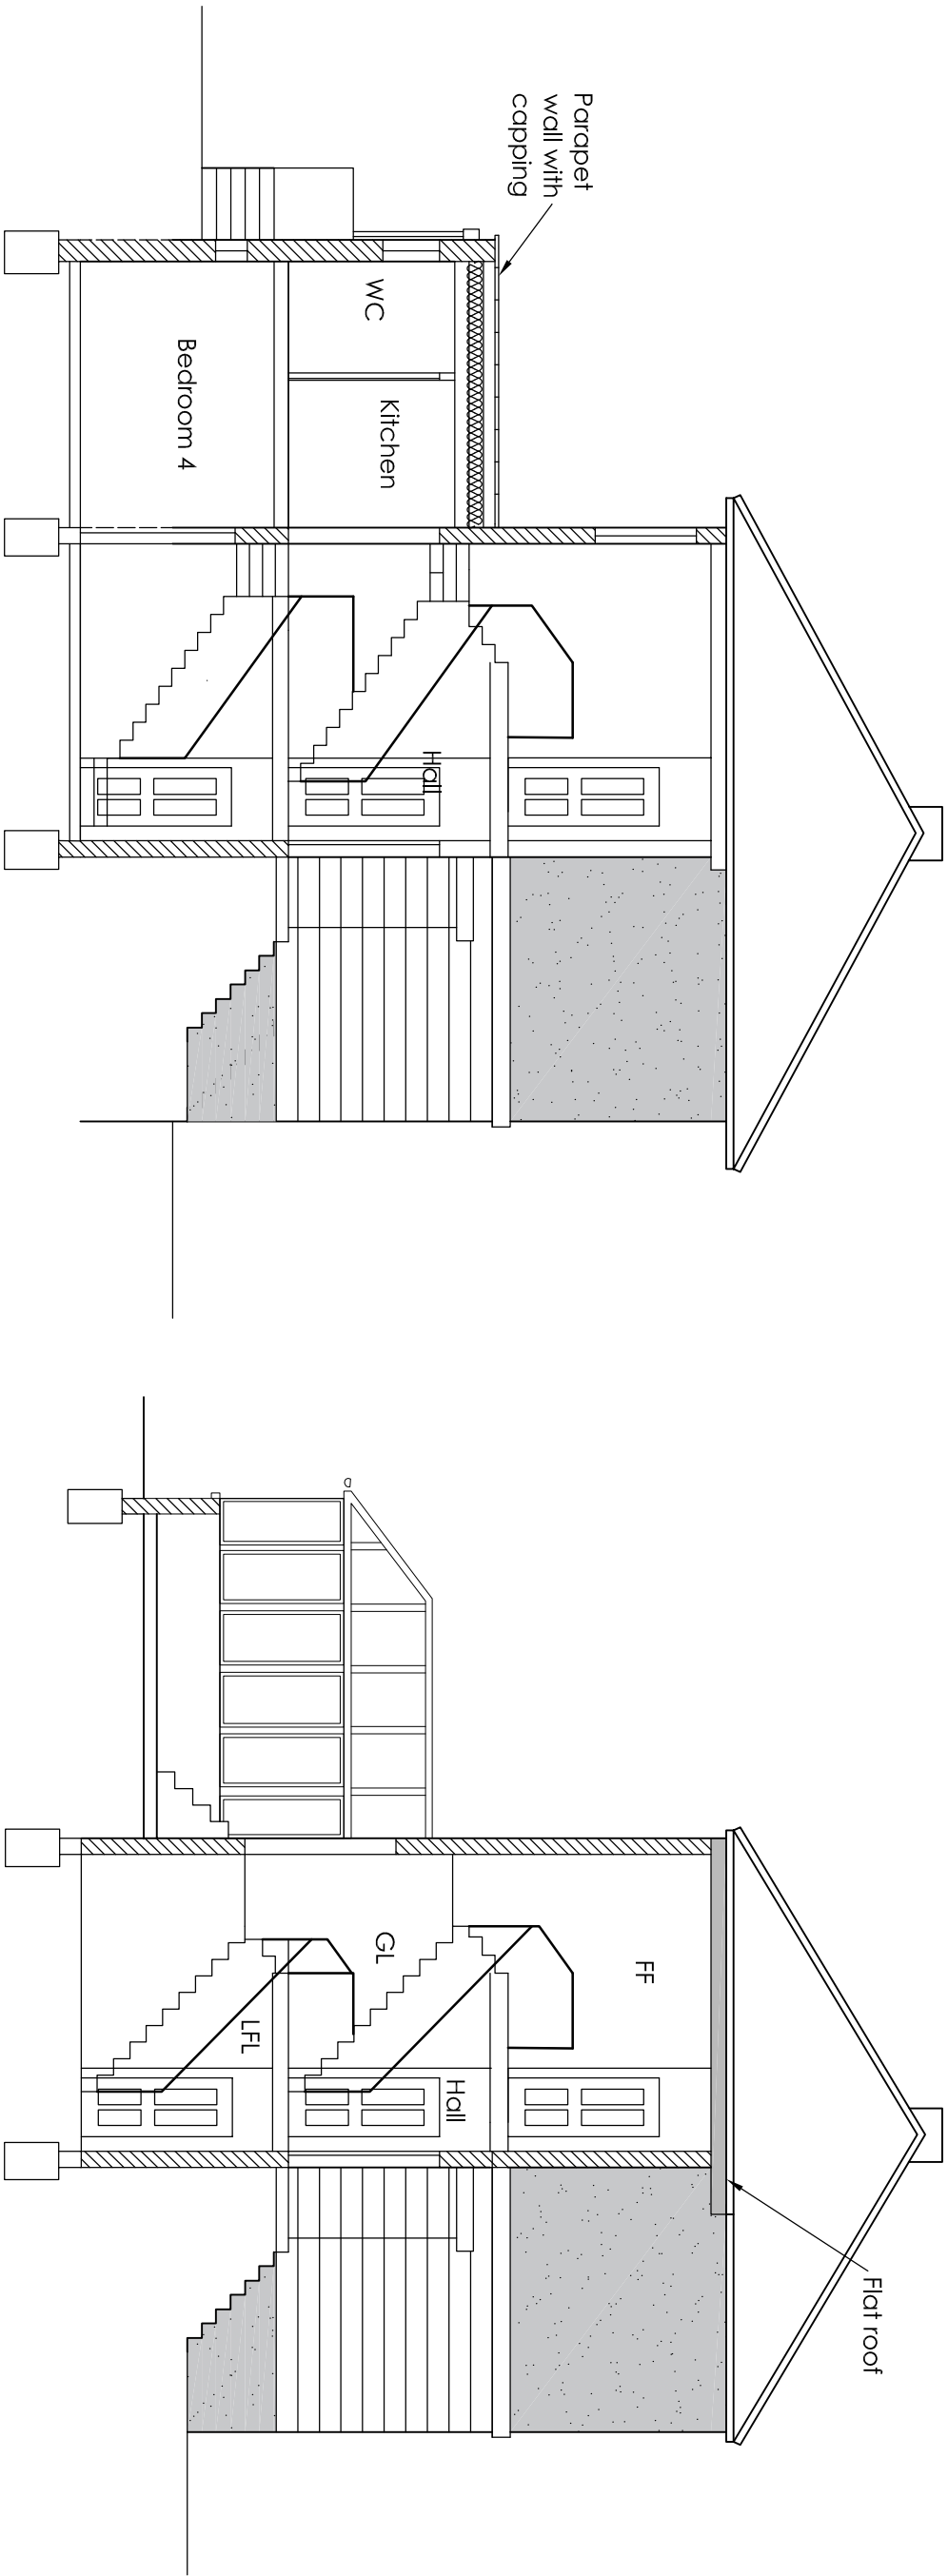

Section B-B

Section A-A

Project		Mr Singh 3 Cambrian Grove Gravesend Kent DA11 0PU Rear Extension, Porch and Side Extension above new Porch			
Drawing Title	B		Remove front extension		Mar 25
	A	Reduce extension depth and add parapet wall with flat roof		Jan 25	
	Rev	Description		Date	
Sections					
		Drawn	Date	Scale	Drawing No.
		HC	Dec 24	1:100	3CG/A3/08B