


Proposed Trans Proposed Drop Proposed Drop Proposed Drop Proposed Drop Proposed Trans Existing Trans Existing Drop Existing Drop

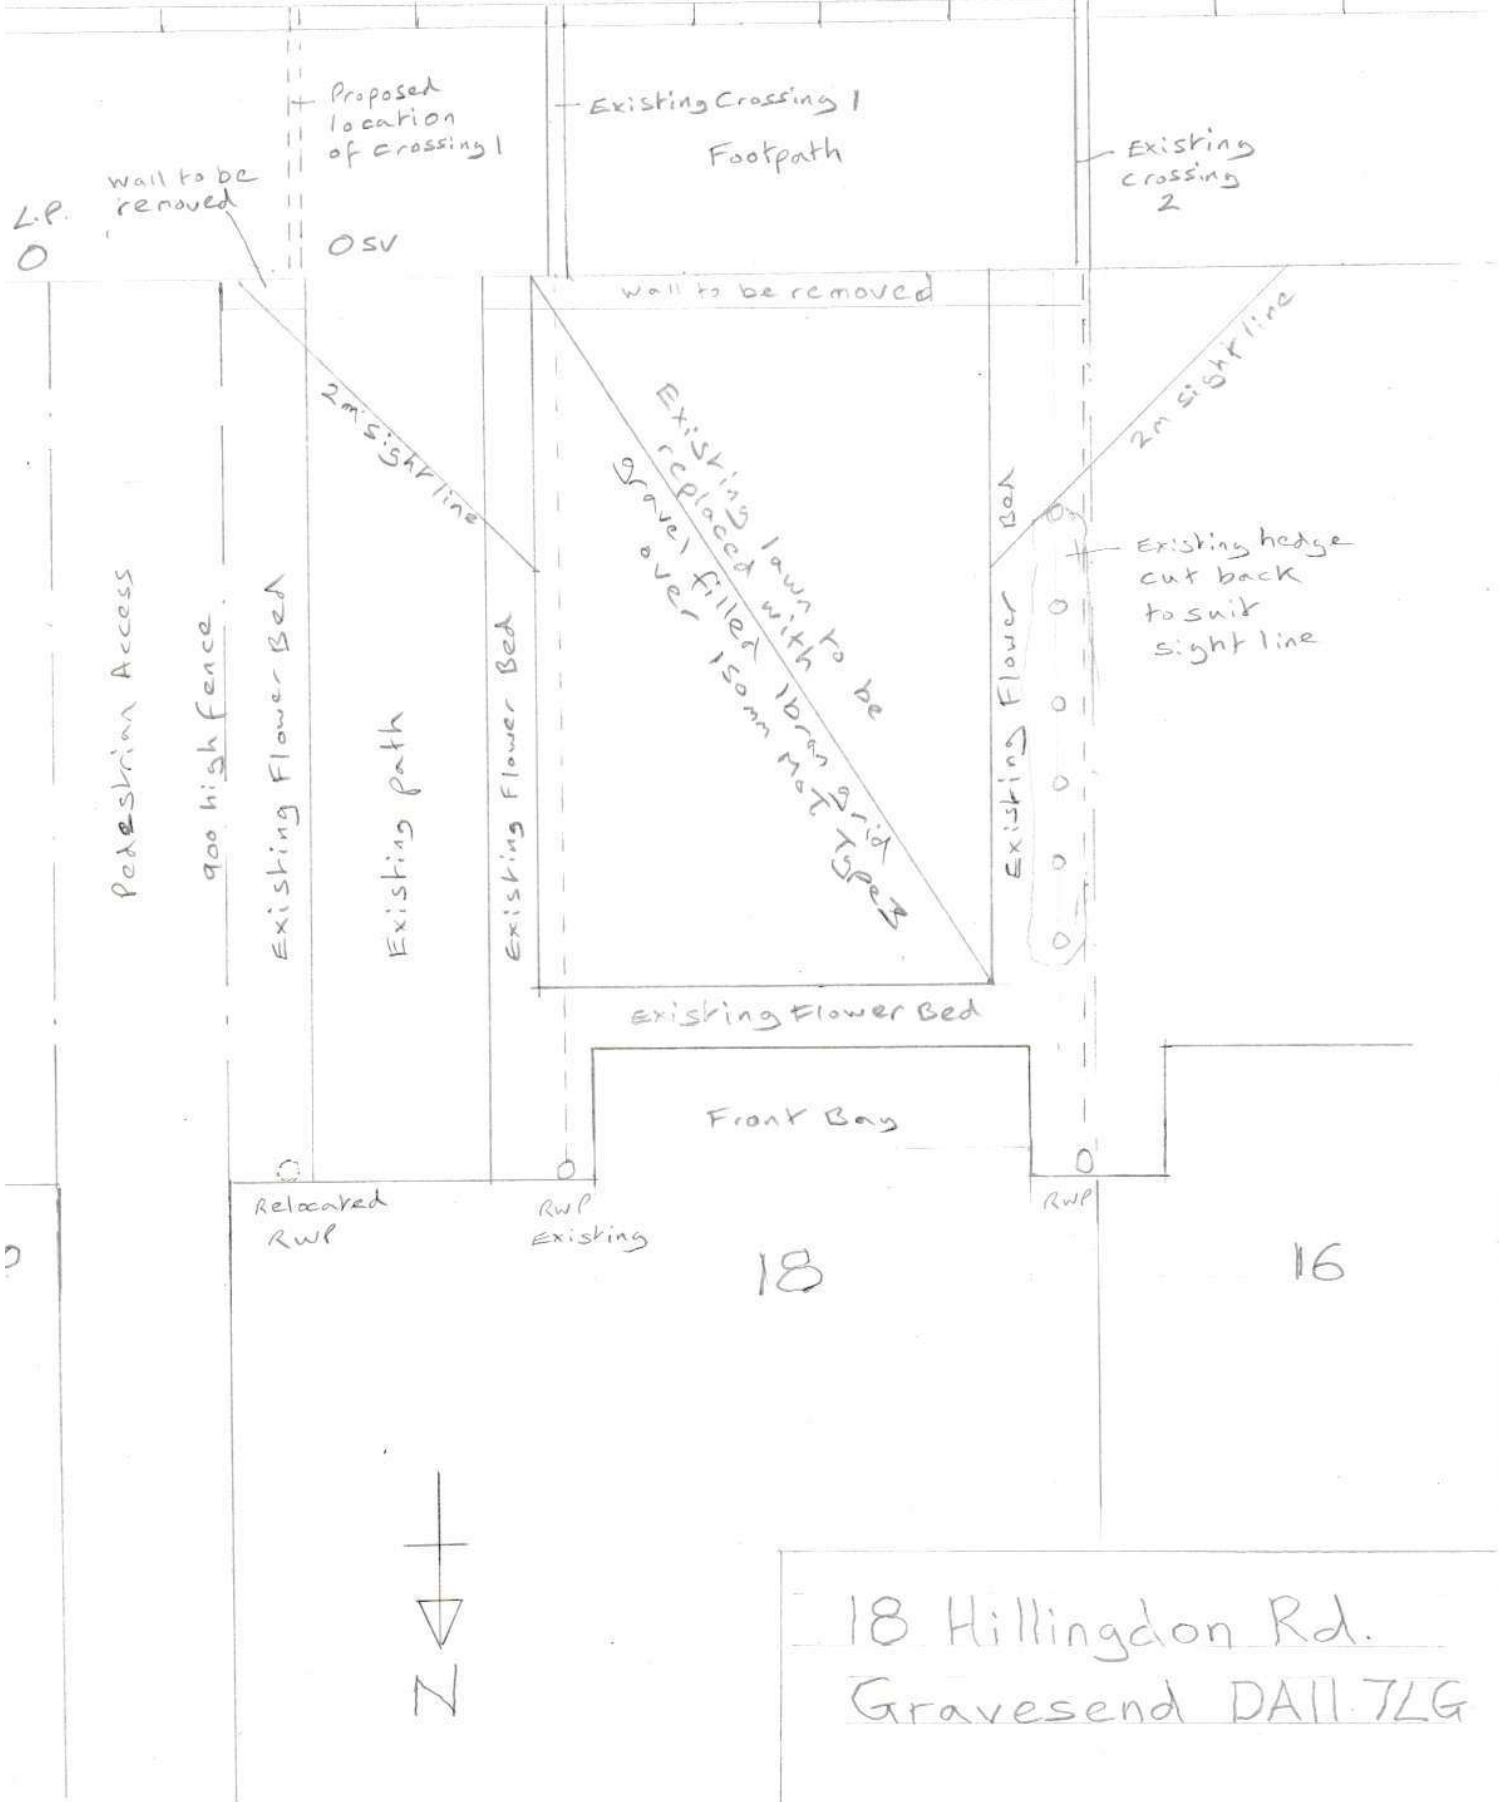

18 Hillingdon Rd.
Gravesend DA11 7LG

Drawing SK1
Scale 1:50