
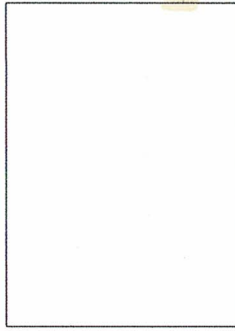
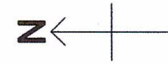


EXISTING BLOCK ROAD - 97 FERNHILL RD, CRAXFORD

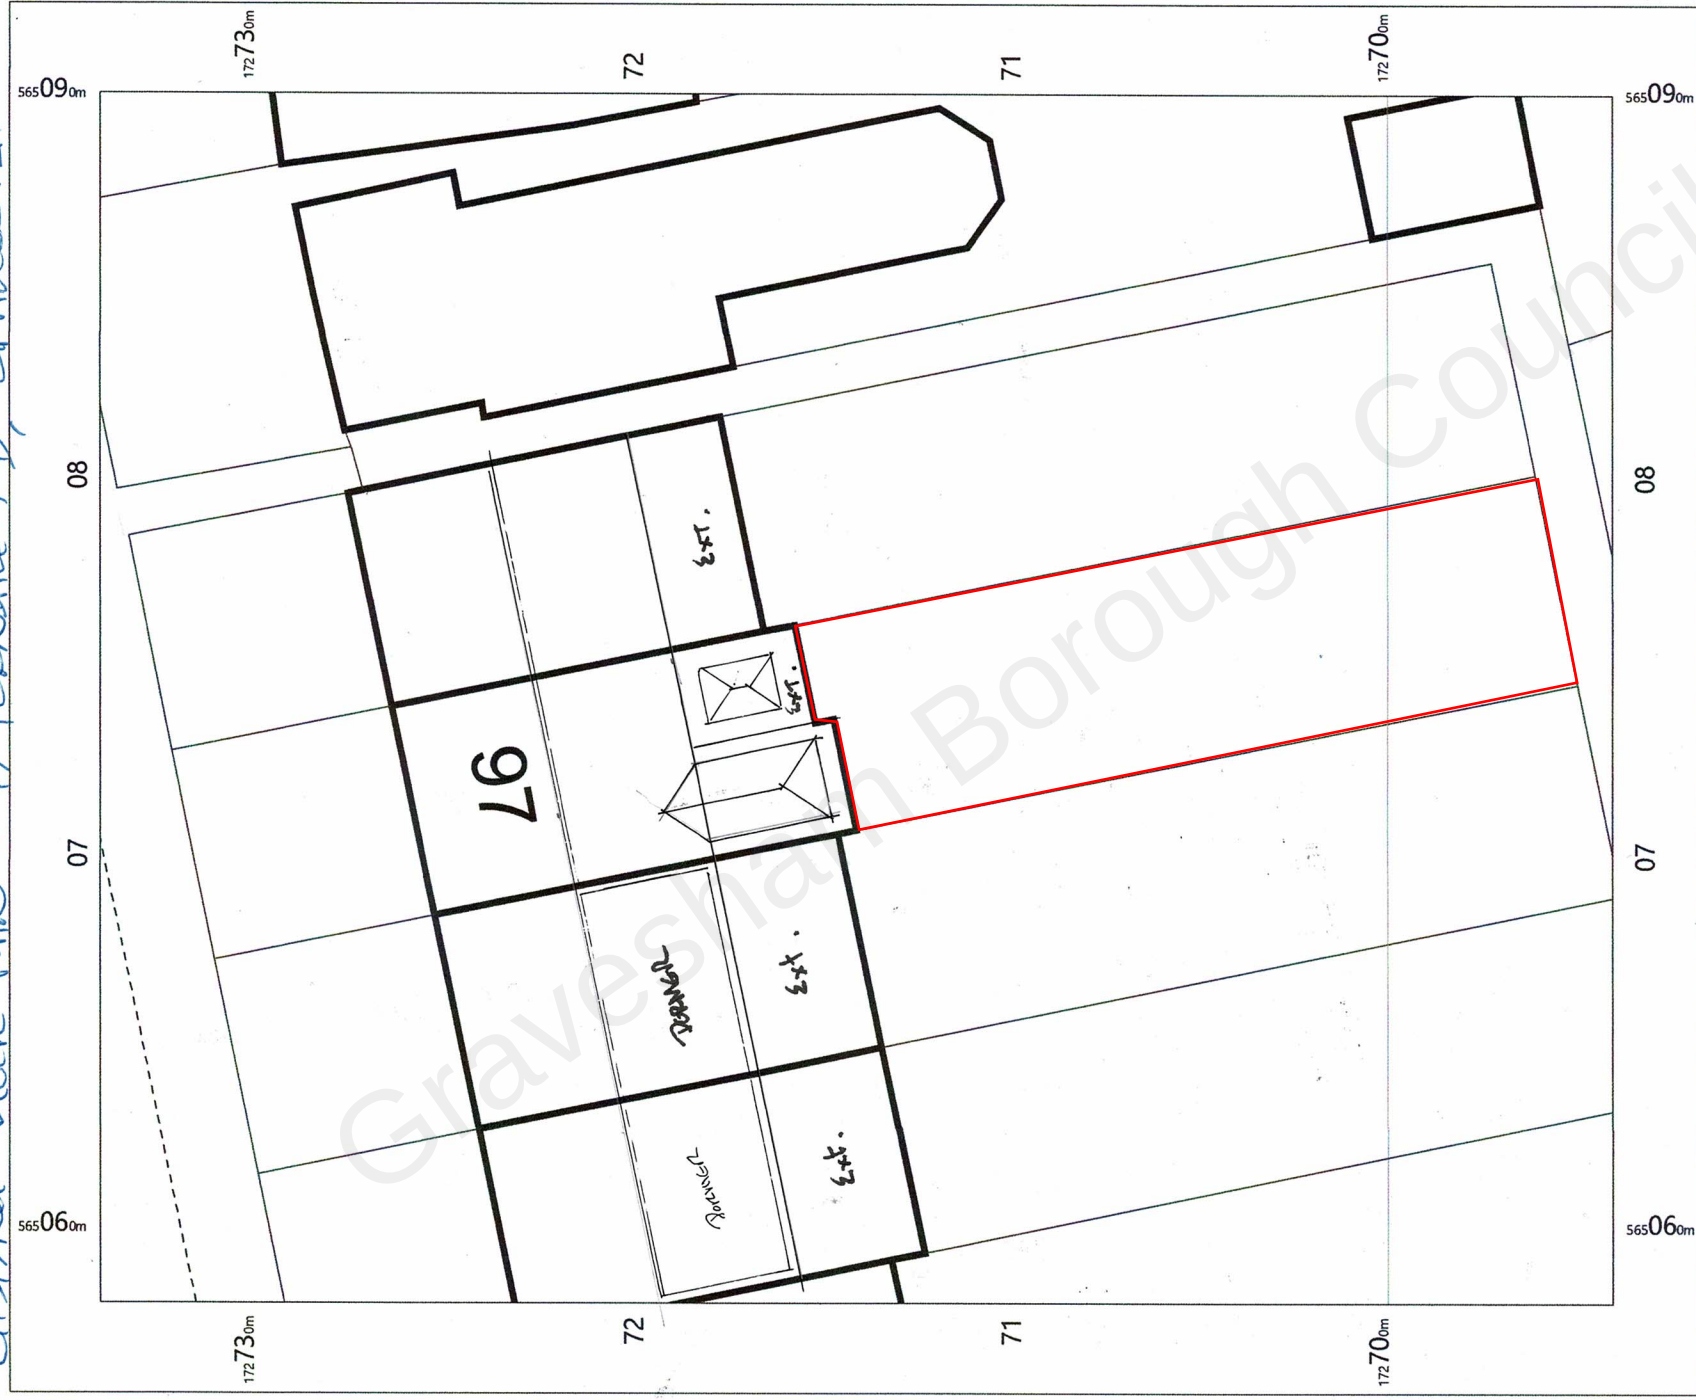

OS MasterMap 1250/2500/10000 scale
Thursday, August 26, 2021, ID: CM-00986490
www.centremapslive.co.uk

1:200 scale print at A4, Centre: 565074 E, 172714 N

©Crown Copyright Ordnance Survey. Licence no. 100019980

