


Scale 1:100

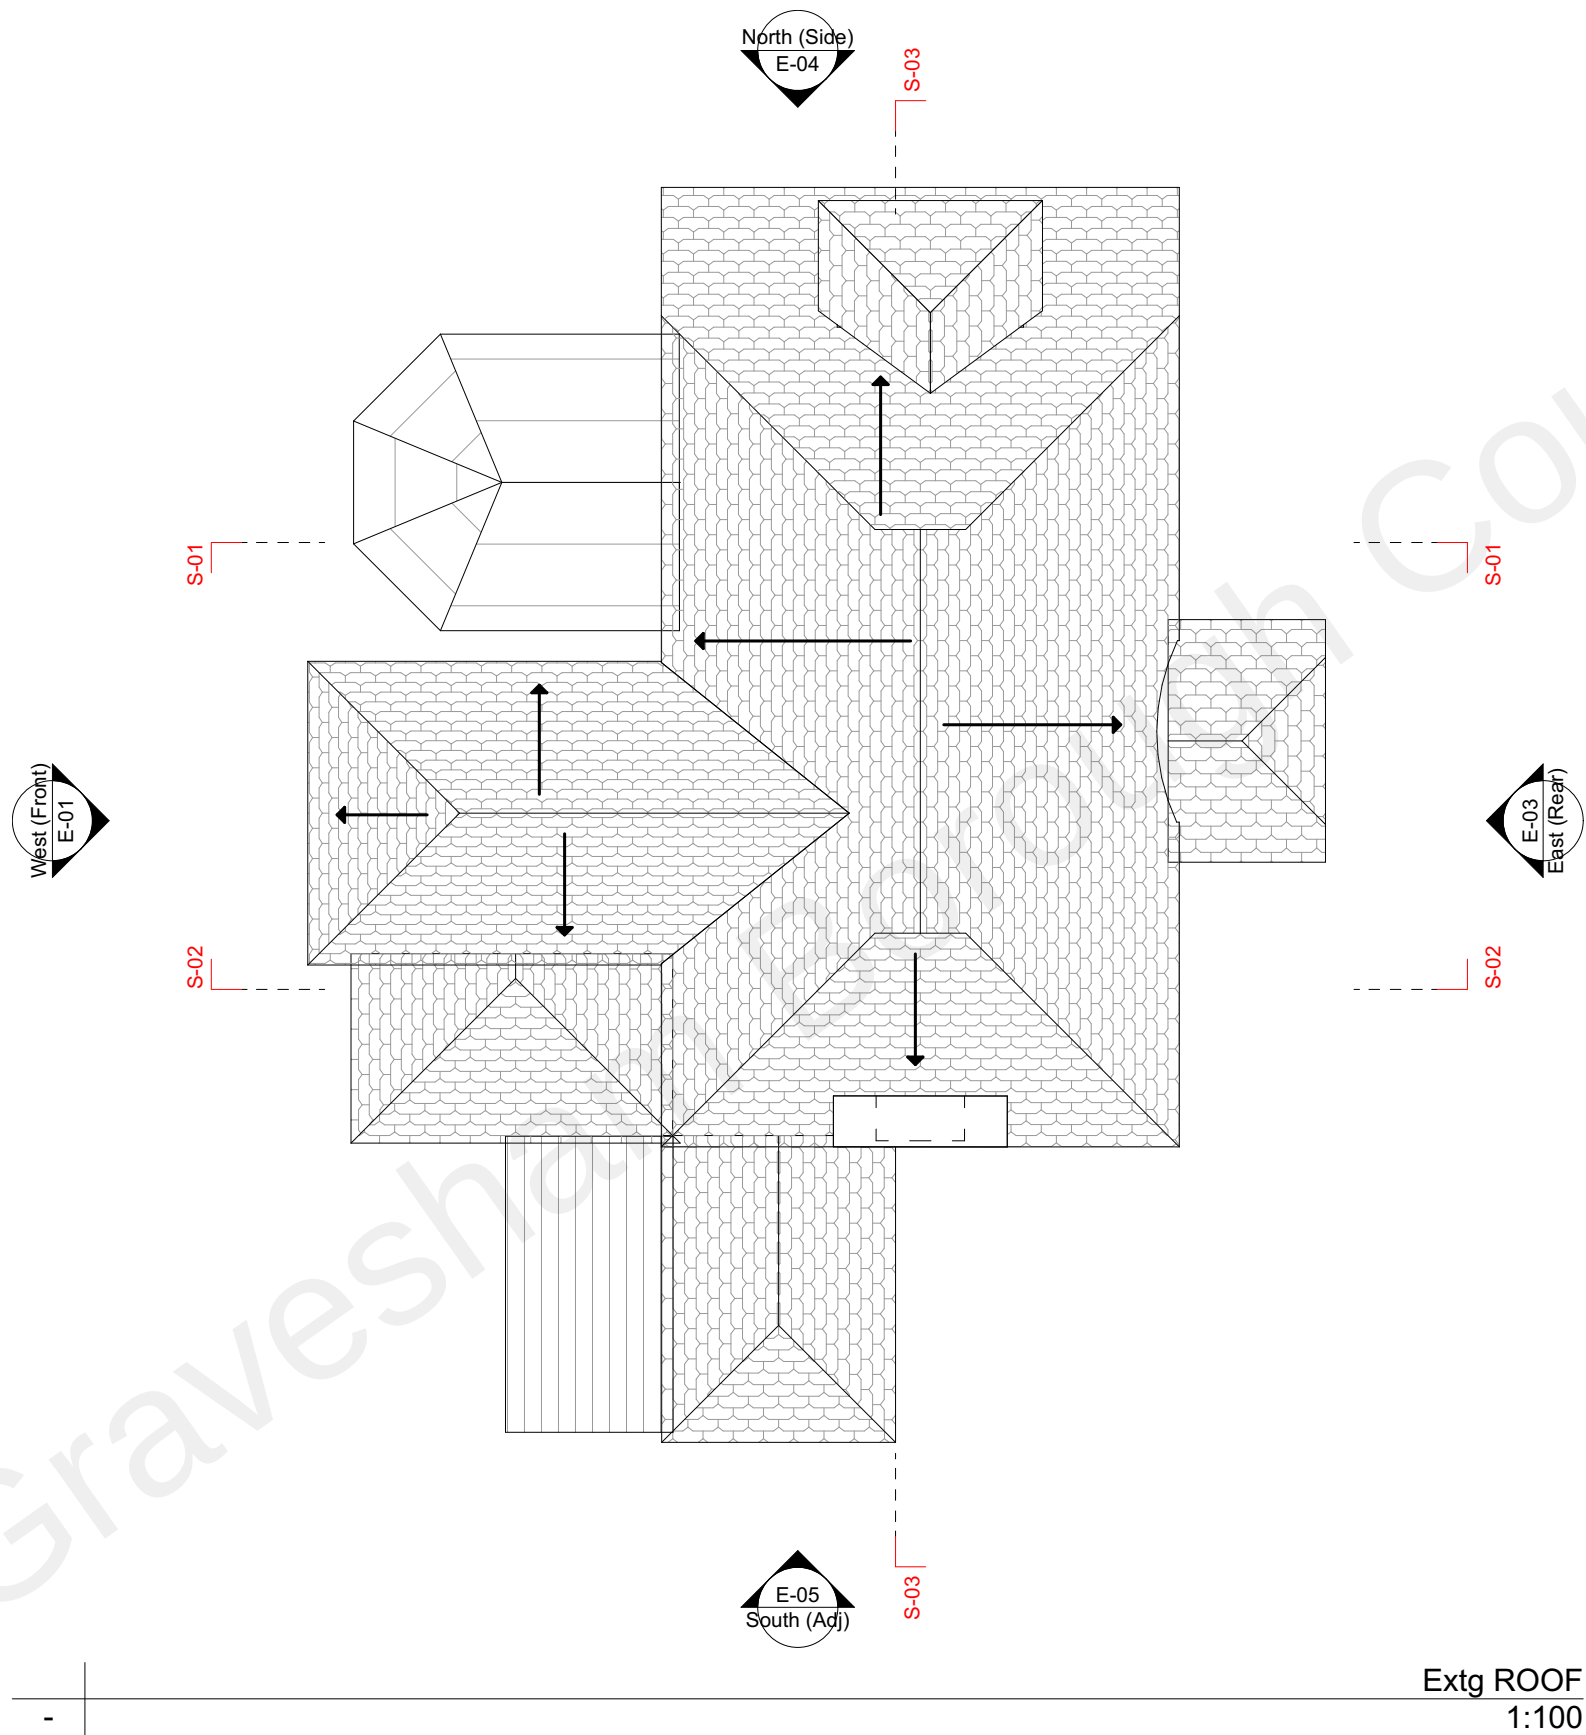

Rev	Date	Note
Site Address	Mitford House Wrotham Road South Street Meopham Gravesend DA13 0QW	
Application	House Holders Planning	
Project Description	Roof alterations to convert attic into habitable space with front and rear dormer windows	
Drawing Description	Extg Roof	
Issue Date	Jan 2023	Scale 1:100
Drawing Status	Planning	Drawn by BB
		Checked AK
Drawing No.	PL.12	Revision A

HOMEFRONT ARCHITECTURE
5a Burgess Rd London E15 2AD
Tel: 020 8281 2889
© Homefront Architecture LTD. All dimensions to be checked on site prior to construction.
Any discrepancies to be brought to the attention of Homefront, prior to construction.

The material used in any exterior works is to be of a similar appearance to those used in the construction of the existing dwelling house