


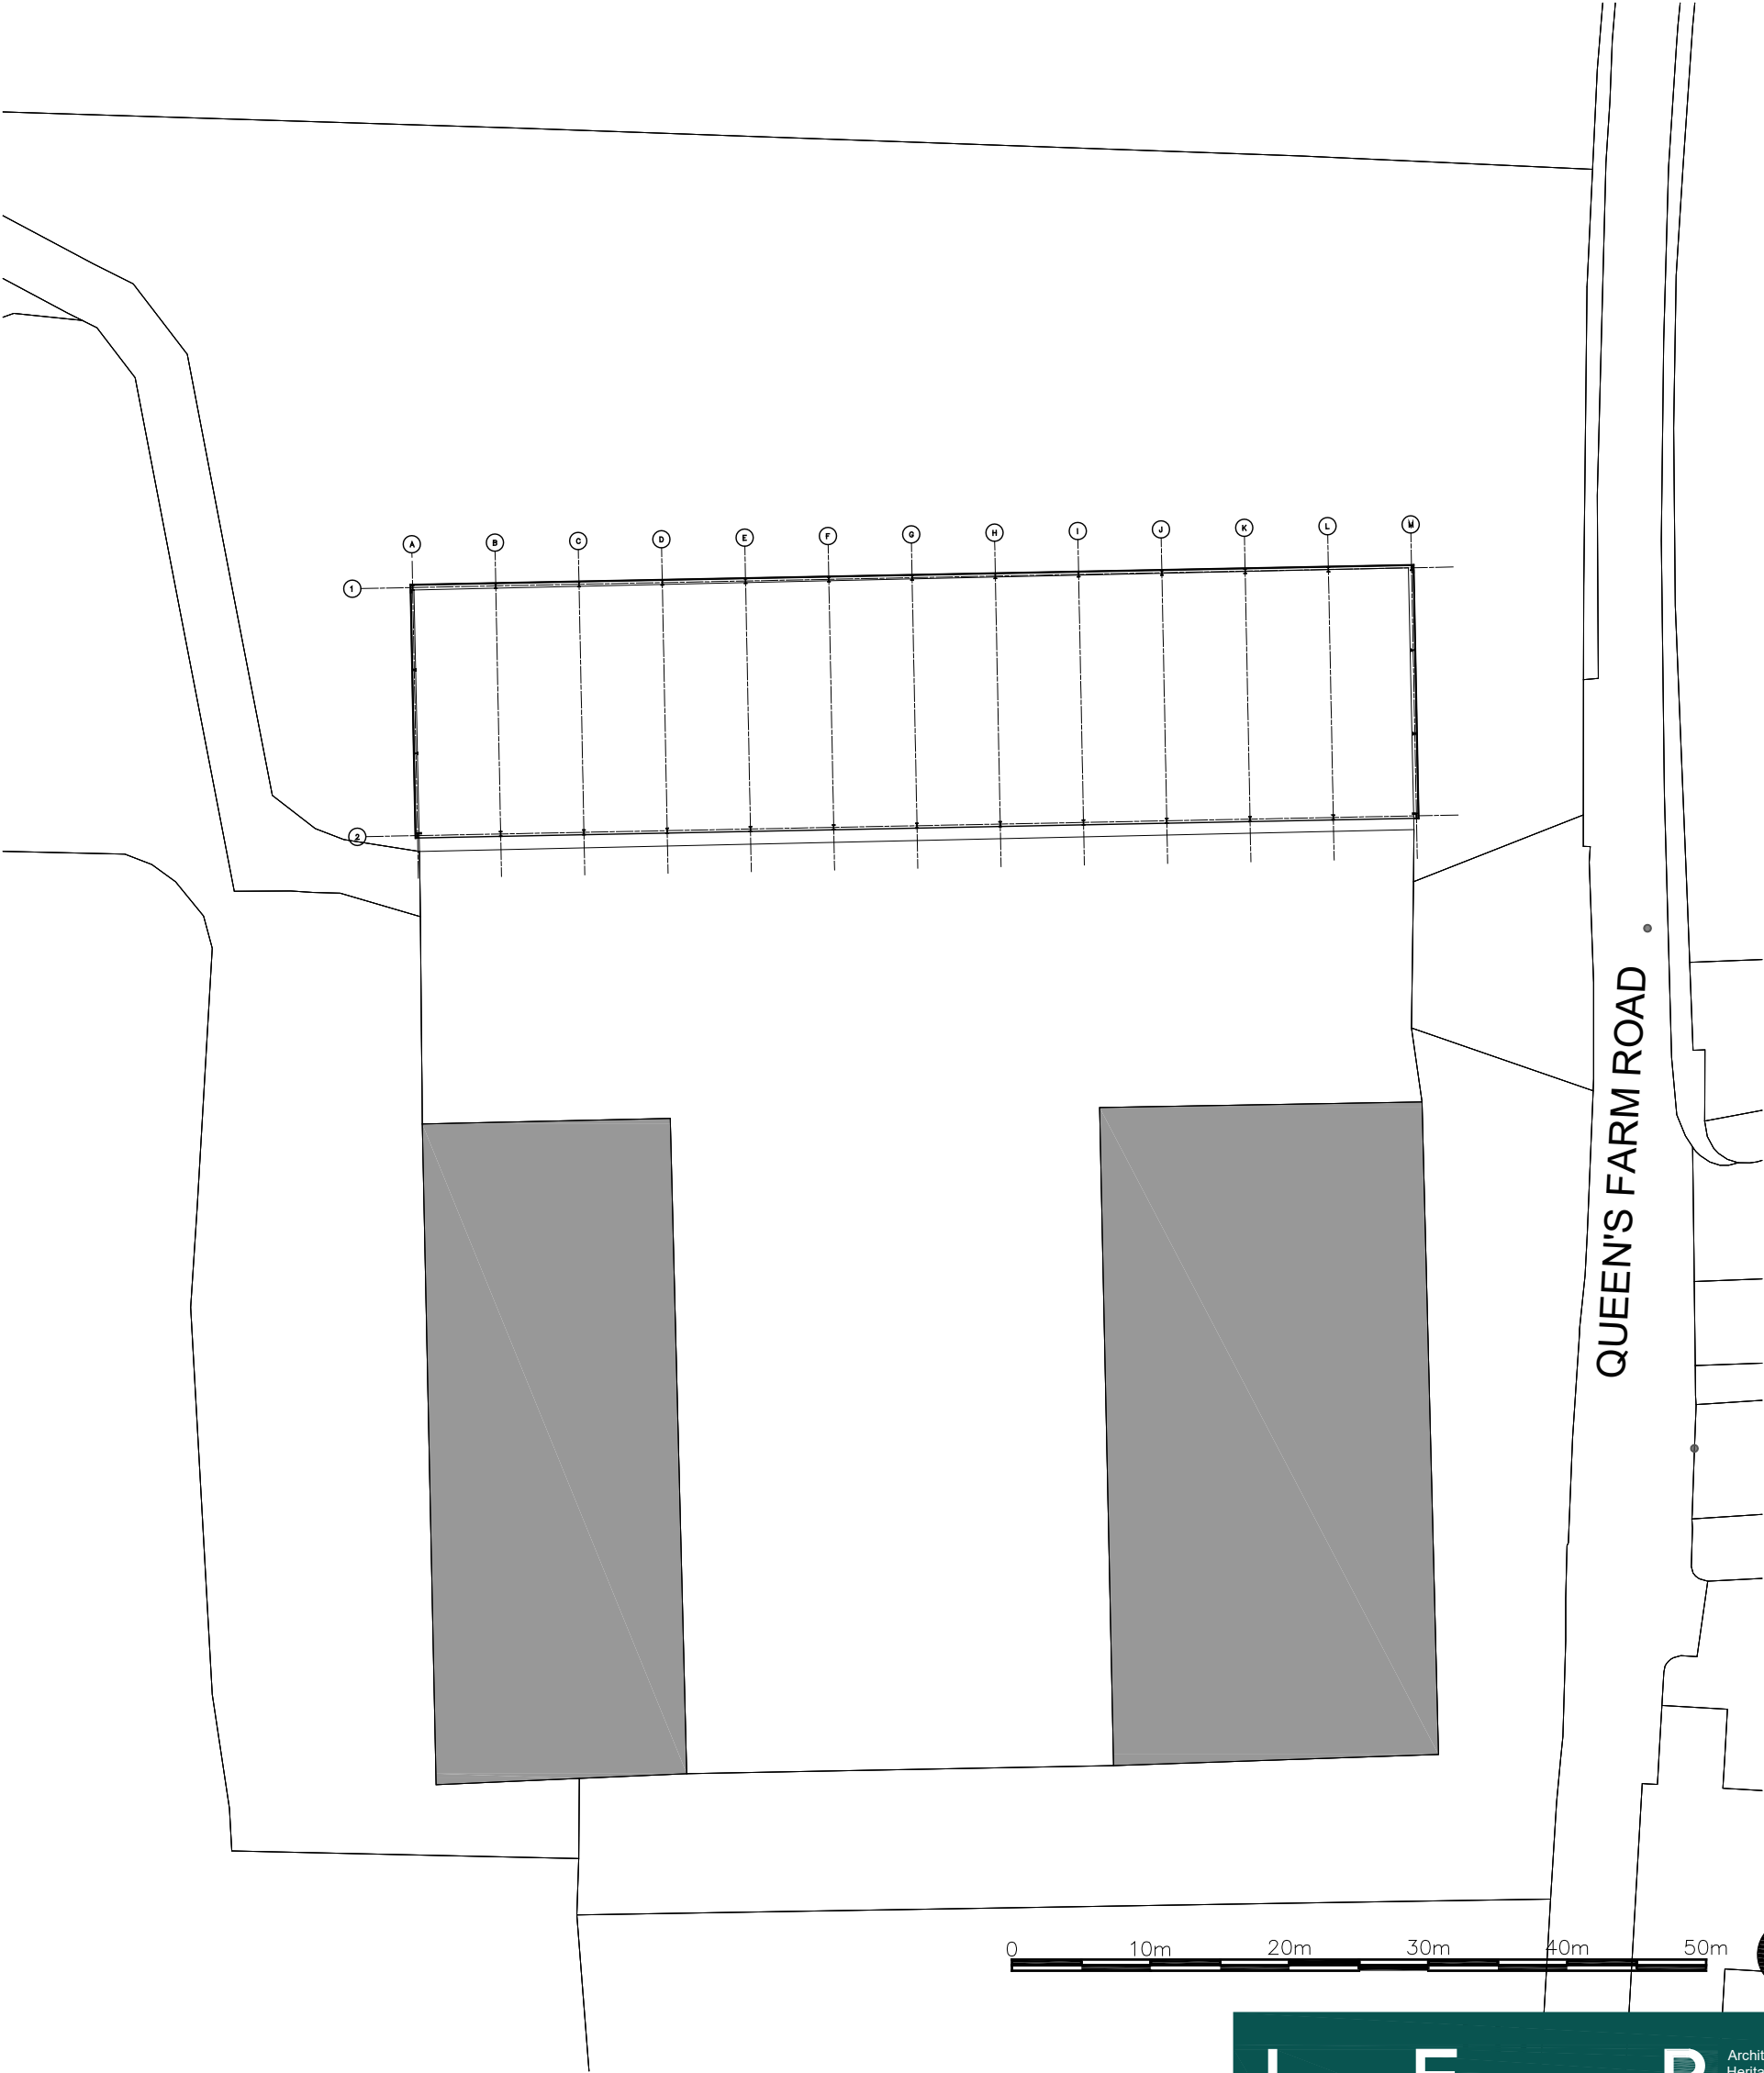

www.lee-evans.co.uk | office@lee-evans.co.uk | 01227 784444

PROJECT	
New Industrial Units, Shorne, Gavesend	
CLIENT	DATE
Hobbs Parker	22/05/2026
DRAWING TITLE	DRN + CKD
Existing Block Plan	MHY DJ
ISSUE STATUS	SCALE
PLANNING	1:500 @ A3
DRAWING NUMBER	REVISION
9446-A-L-(01)-0002	P01