


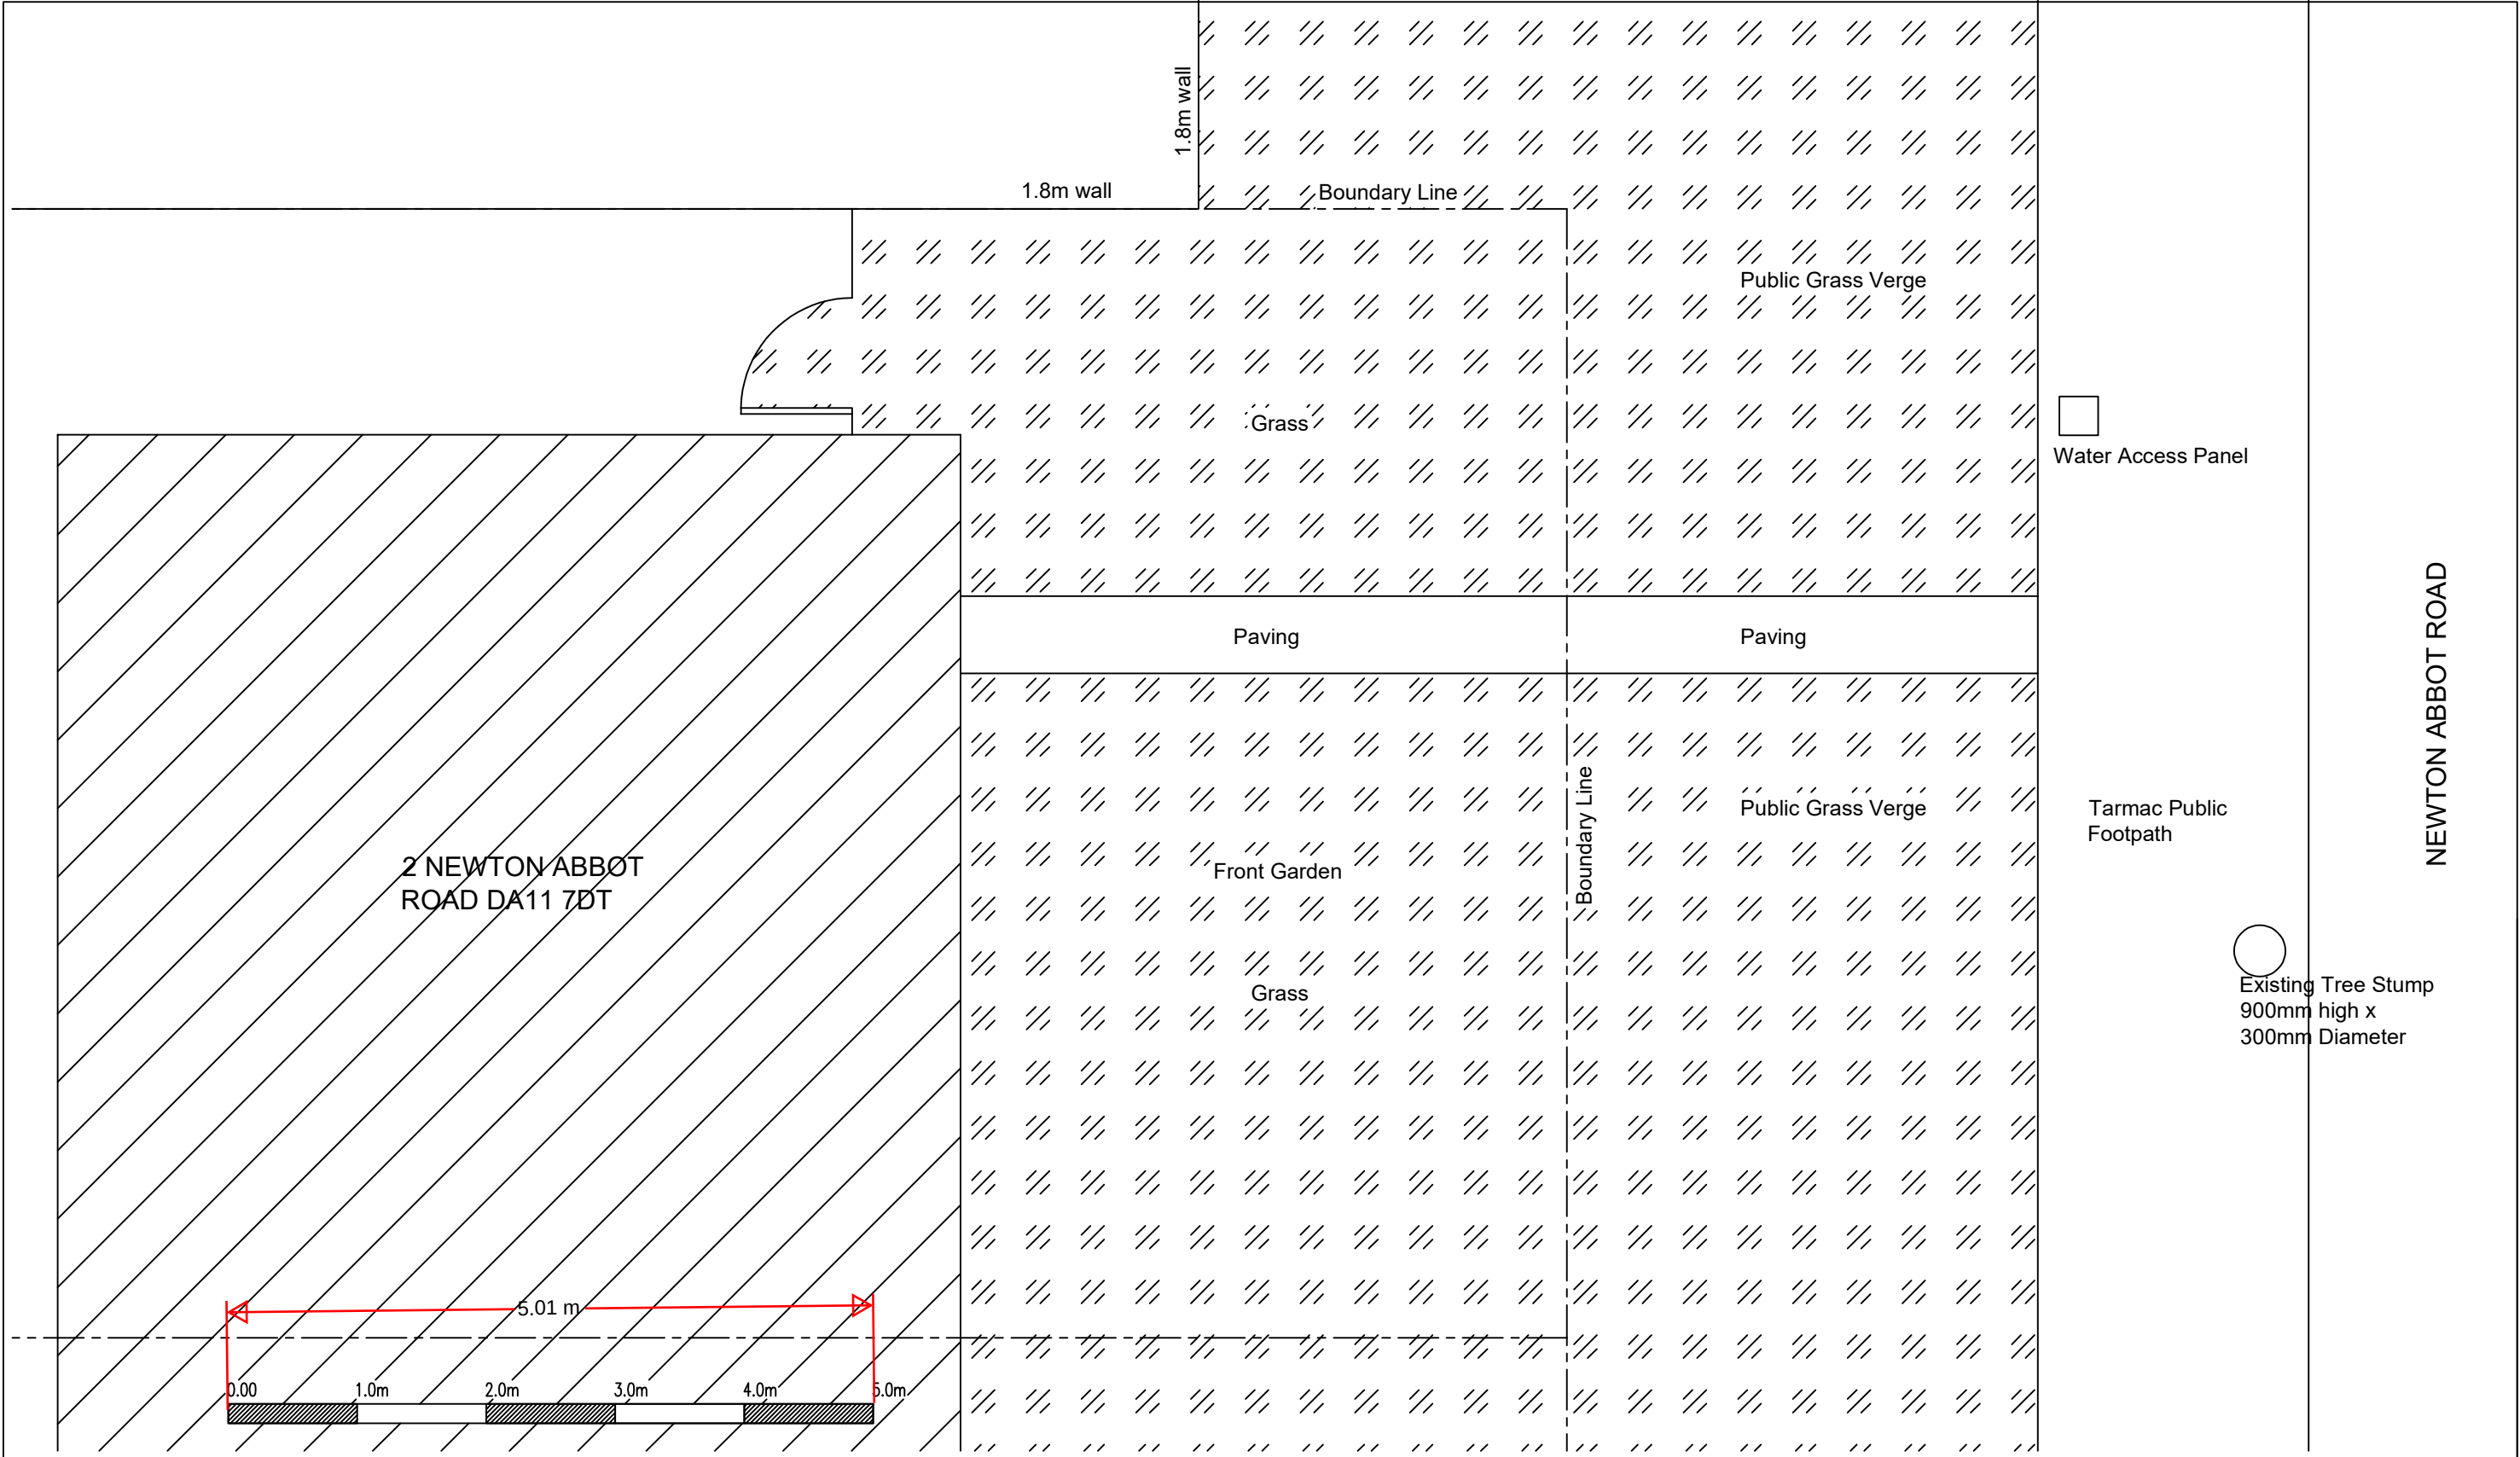

	Client Mr Gurdeep Singh 2 Newton Abbot Road Gravesend Kent D11 7DT	Drawing Title Existing Front Garden					Drawing No.	Revision
							2303-001	00
							Scale 1:50@A3	Date Nov 23
							Computer File No.	Project No.
							Drawn By Raj Bhatti	Checked By
							Coordinated By	Approved By
			This drawing is copyright and may not be reproduced or made use of unless expressly agreed by the Design Team. All dimensions must be checked on site.					