



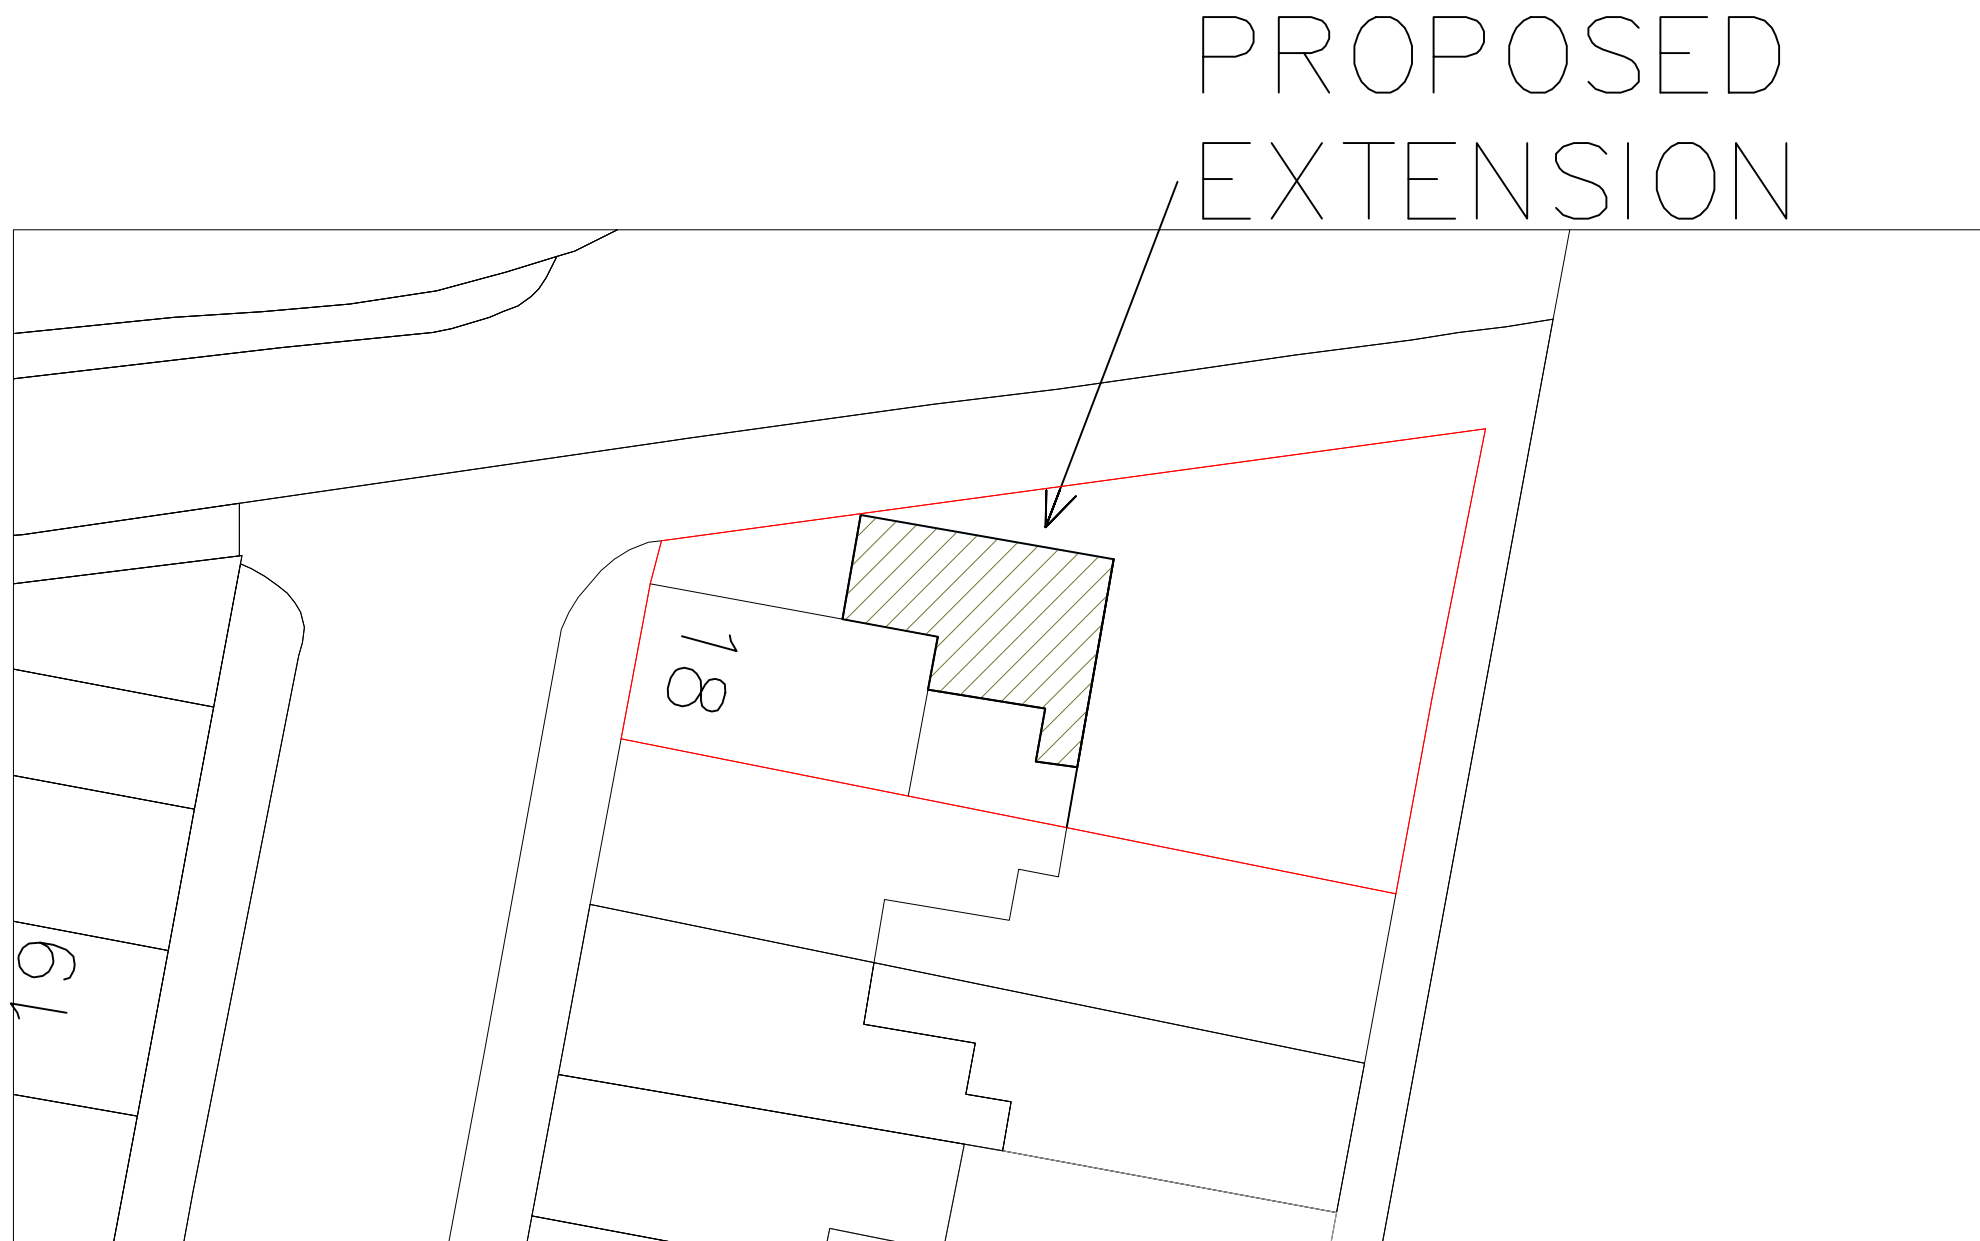


PROPOSED BLOCK PLAN

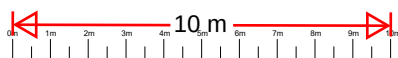

NOTES:

DISCLAIMER:
ALL DIMENSIONS IN MM UNLESS OTHERWISE STATED.
CONTRACTORS TO CONFIRM ALL DIMENSIONS ON SITE. ALL DRAWINGS MUST BE READ IN CONJUNCTION WITH THE ARCHITECT'S DRAWINGS.

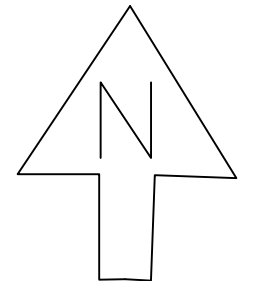

ARCHIMEDES DESIGN LTD

64 ST GEORGES ROAD
ESSEX
1G1 3PQ
Tel. +44 (0) 7867967478
EMAIL: archimedesdesignltd@gmail.com

Rev	Date	Details Of Issue	Initials
-----	------	------------------	----------

Status

Planning

Site Address:
18 Clarendon Road
Gravesend
DA12 2BP

Client:
Mr Jamal

Project:

Drawn GP	Date: 11/02/2026	Scale (at A3): 1:200
Dwg no. 18-08	Revision No. B	