


Notes

Landscape & boundary treatment - Please refer to landscape architects information




Bay Elevation 1
1:50 @ A1

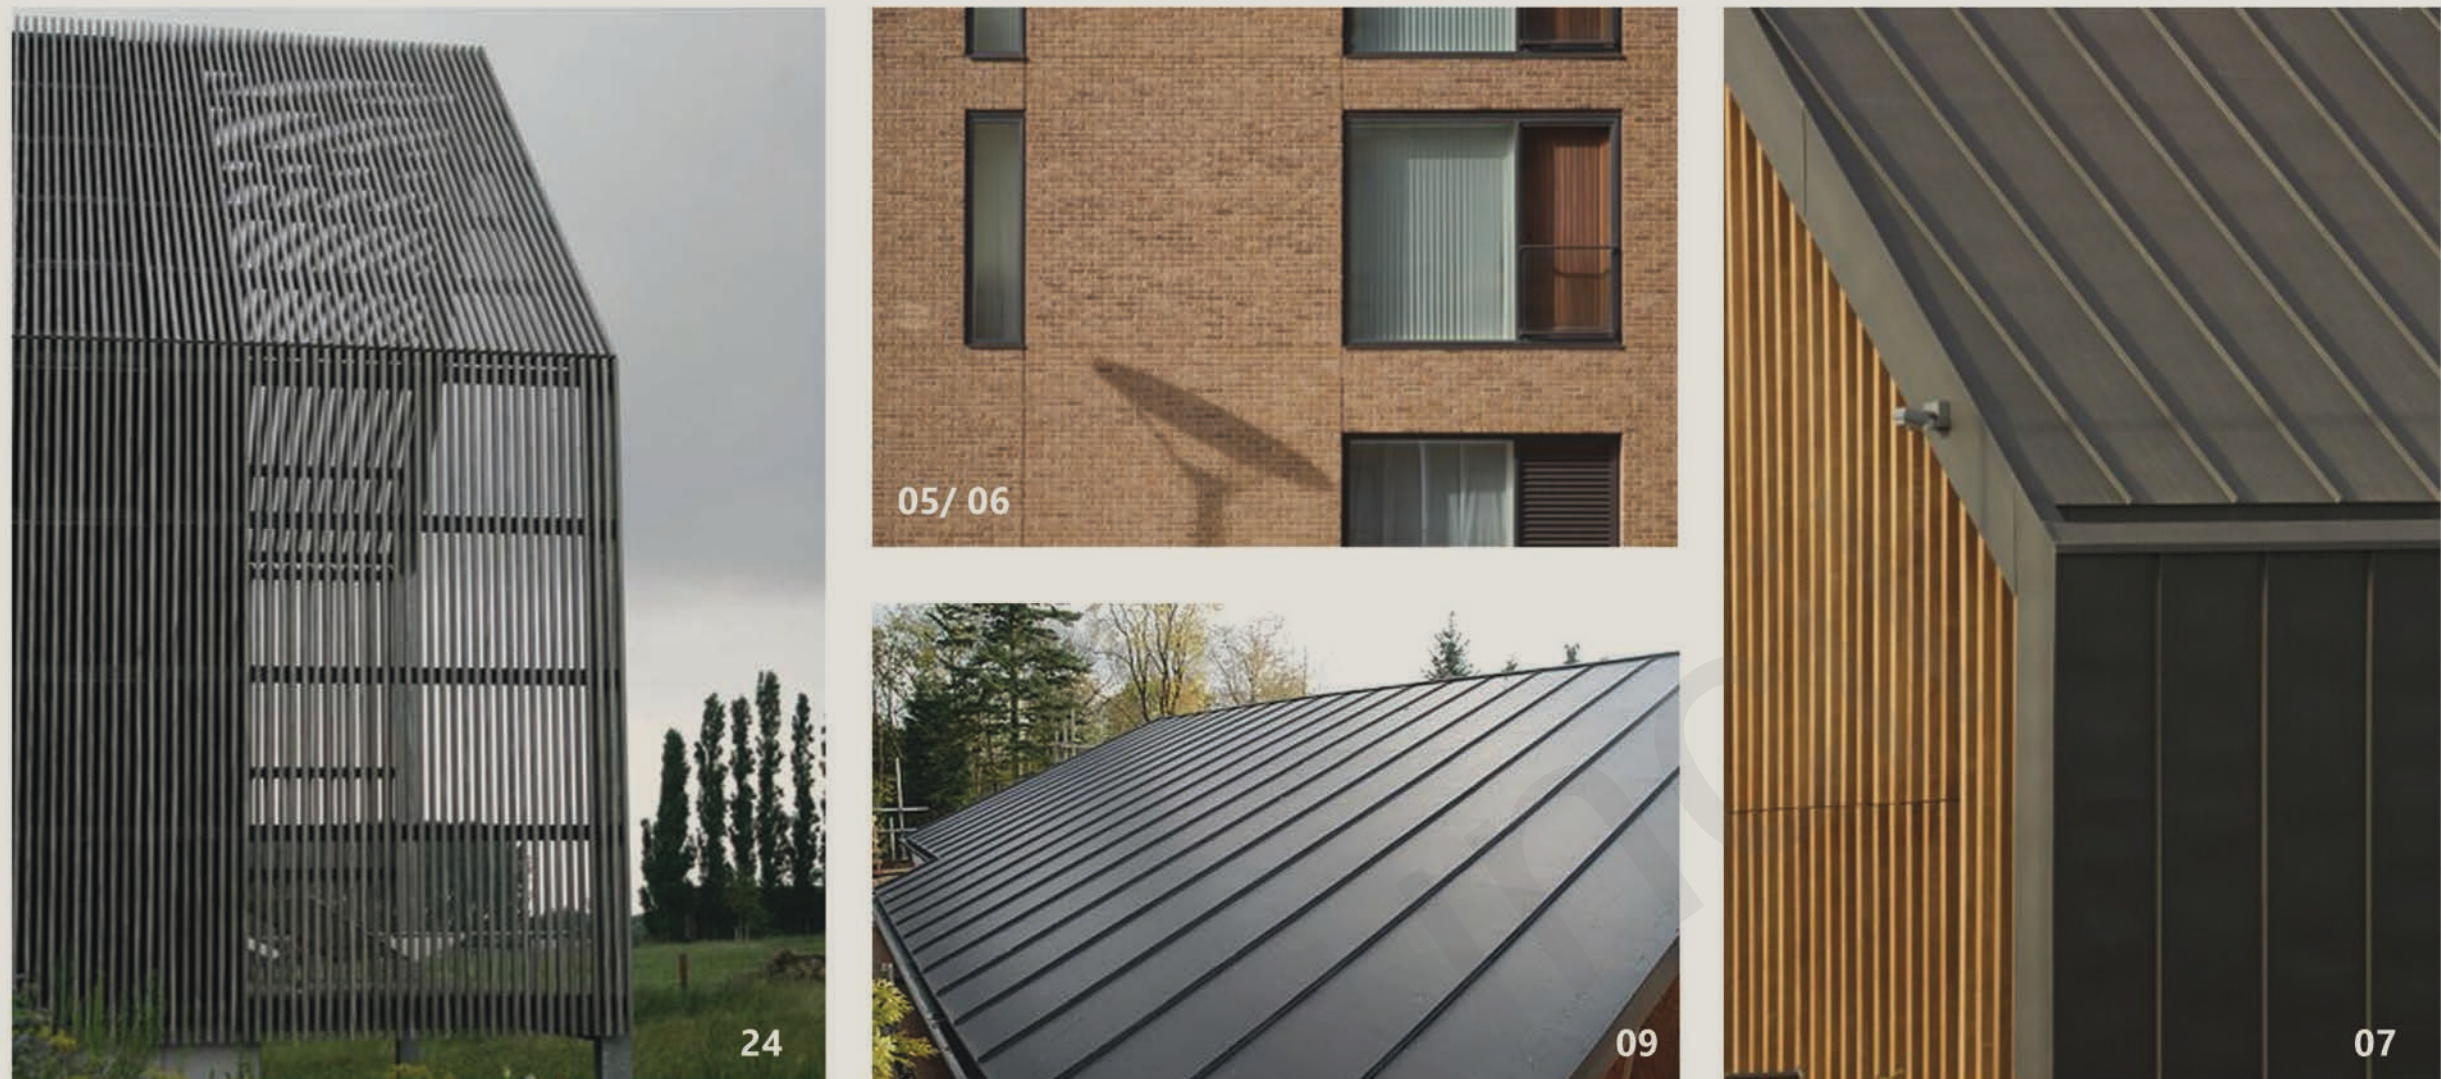

Materials




Bay Elevation 2
1:50 @ A1

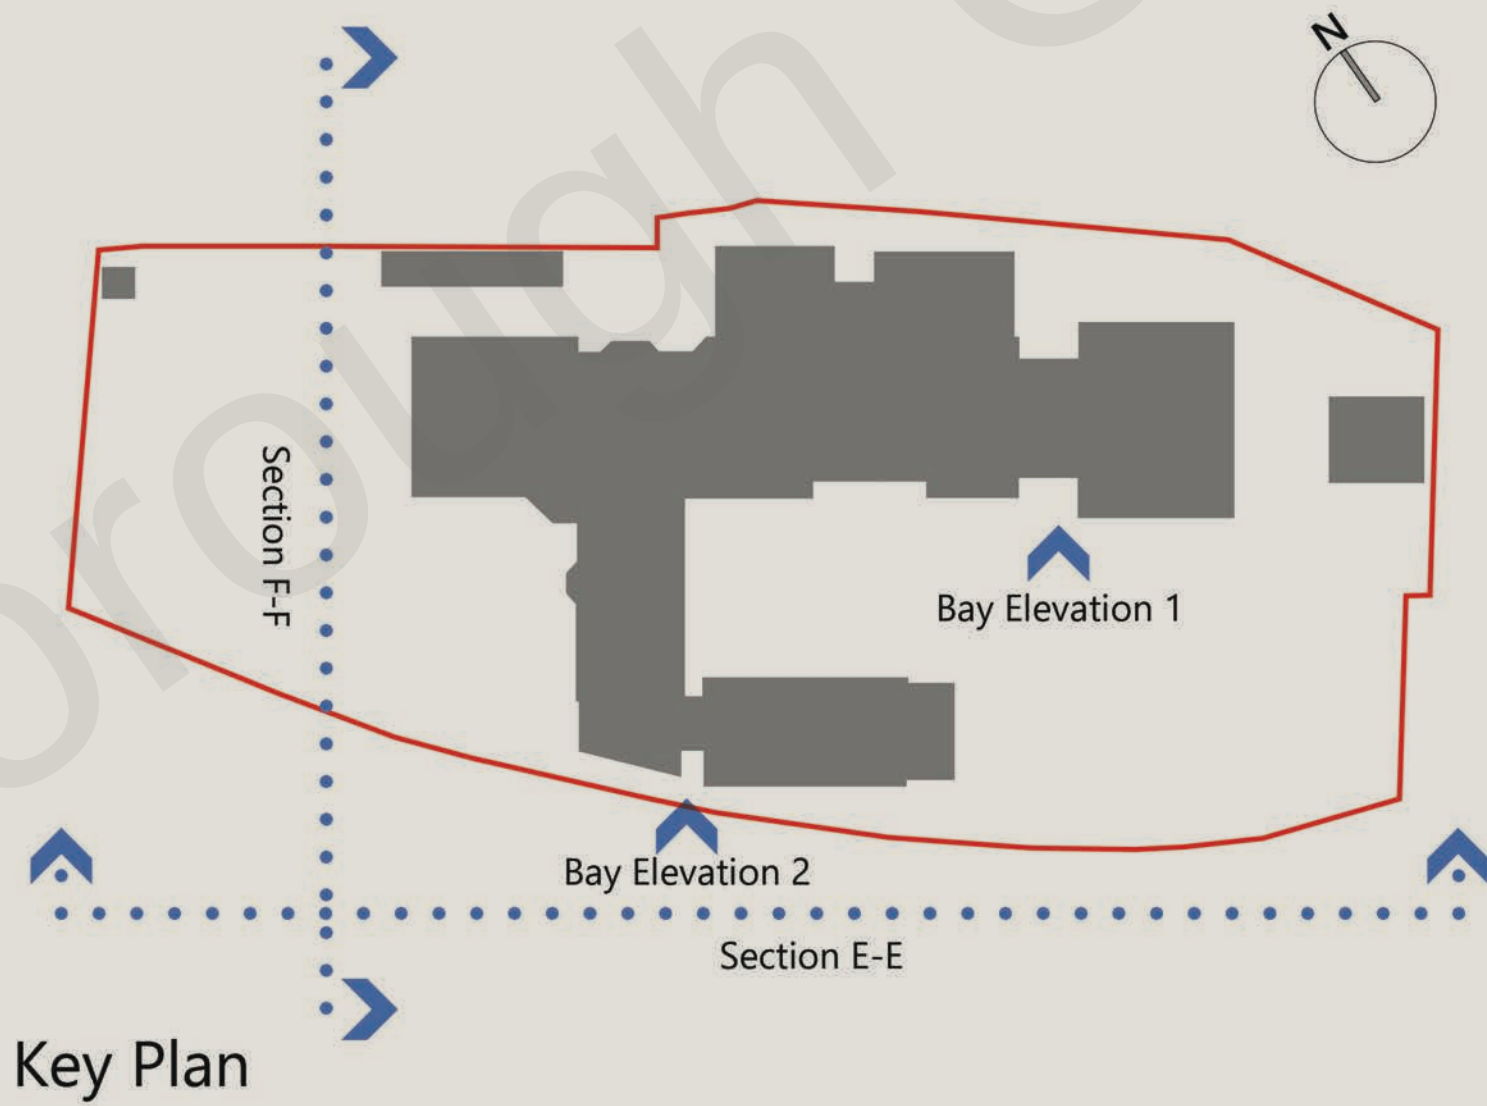

Key Plan

Legend

1. Proposed Out Patient Extension
2. Proposed In Patient Extension
3. Proposed 'Link'
4. Proposed Plant Area & Fire Escape Stair
5. Brick type 1
6. Brick type 2
7. Cladding - Metal standing seam zinc
8. Roof type 1 - Tiles
9. Roof type 2 - Metal standing seam zinc
10. New roof lights
11. New PPC glass canopy
12. Windows/doors to IPU bedrooms - with acoustic air vents and access to garden
13. New glazed doors/windows
14. New vent extract grille
15. Recessed brick panel
16. New fencing
17. New gate(s)
18. Reception/ Nurses Station call point
19. Existing cycle hoops (x3)
20. Proposed Service Store Outbuilding
21. Proposed Workshop & Storage Outbuilding
22. New opaque glass/ film (to areas indicated/ shaded)
23. New Automatic Opening Vent (smoke egress)
24. Proposed louvres to plant room
25. PPC Aluminium Rain Water Pipe
26. PPC Aluminium Gutter
27. Fire escape door
28. PPC Aluminium window framing
29. Boundary & edge treatment to landscape architect's design
30. Waste Store doors
31. Store / Workshop doors
32. Bollards
33. New Flat Roof
34. Acoustic air vents (installed to existing walls)
35. New glazed doors to bedroom
36. New ventilation ductwork
37. Relocated plant

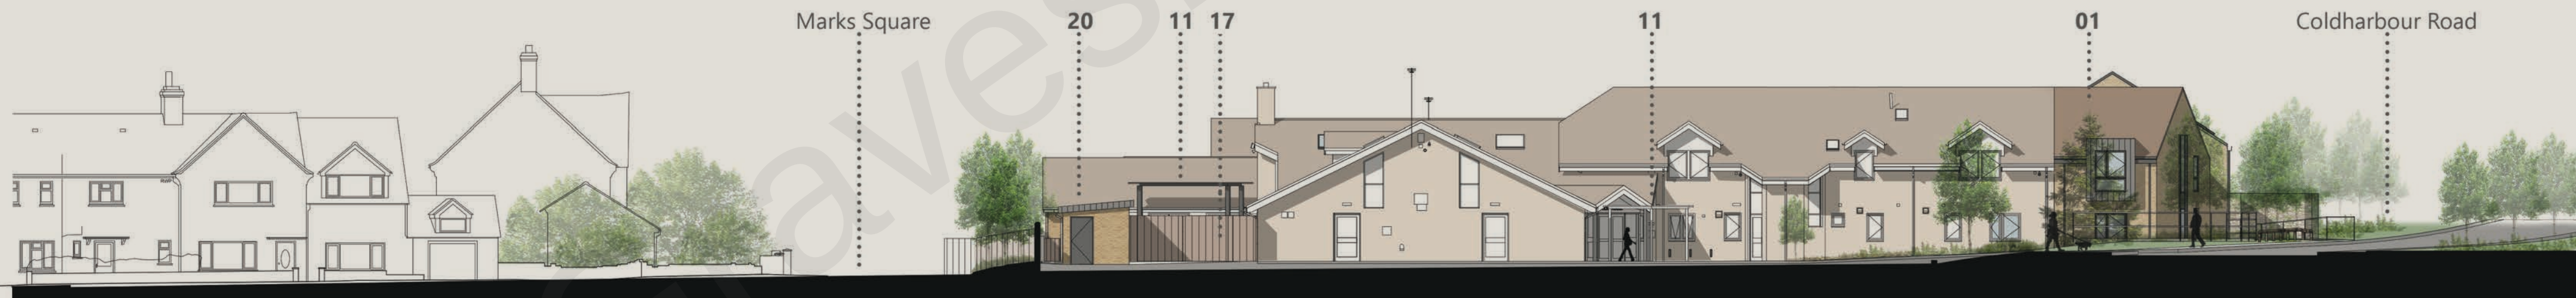

Section F-F
1:200 @ A1



Section E-E
1:200 @ A1

1:50 SCALE BAR



1:200 SCALE BAR



P4	15/11/2021	Planning 573 Application Issue-scale bars added	MB	NH
P3	05/11/2021	Planning 573 Application Issue	BV	NH
P2	17/07/2019	Planning Issue	NF	NH
P1	27/06/2019	First issue for comment	NF	NH

Rev Date notes Drawn Chkd

rhp r h partnership architects
30-31 Foundry Street Brighton BN1 4AT
T 01273 645220
www.rhpartnership.co.uk
brighton@rhpartnership.co.uk

Project
**Ellenor Hospice
Kent**

Drawing
Street & Bay Elevations

Project	originator	volume	level	type	role	number	revision
P0299-RHP-XX-XX-DR-A-2103 P4	RHP Project	P0299			Drawn	Chkd	
Scale(s) @ A1 1:50 & 1:200					NF	NH	
Status							Suitability
Planning							S2