
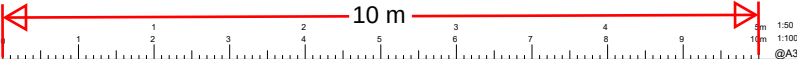
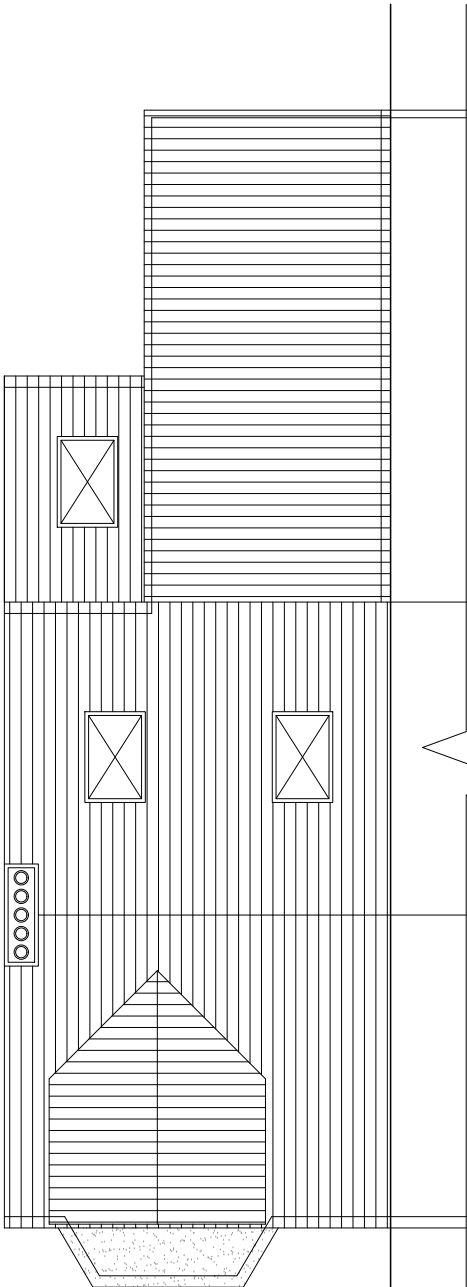
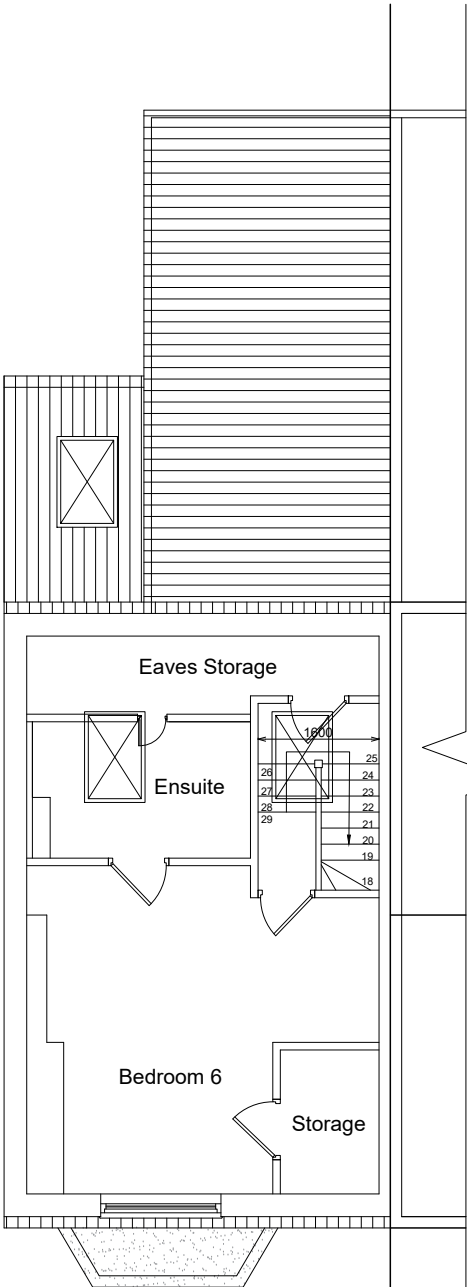
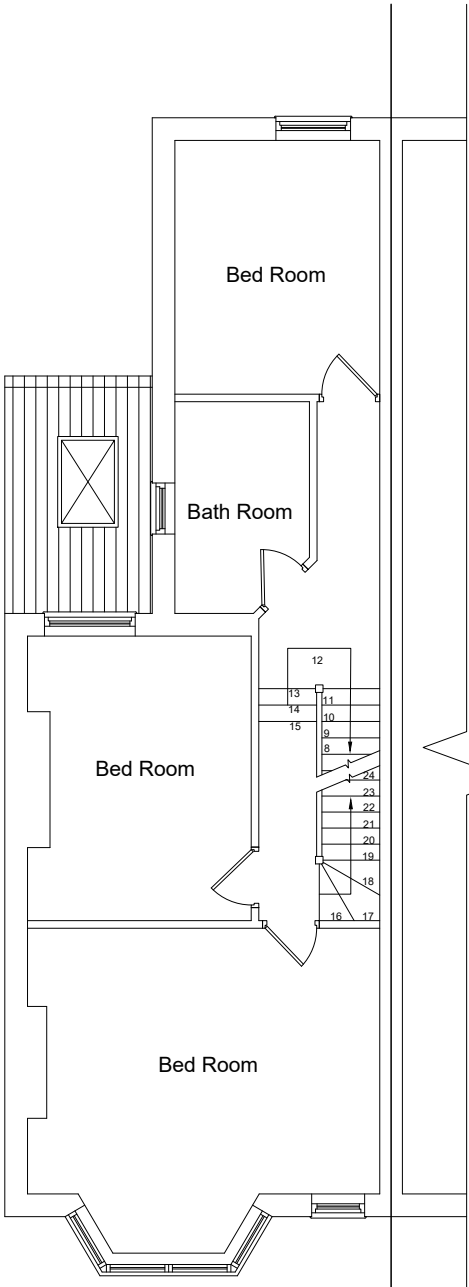


A3 SHEET

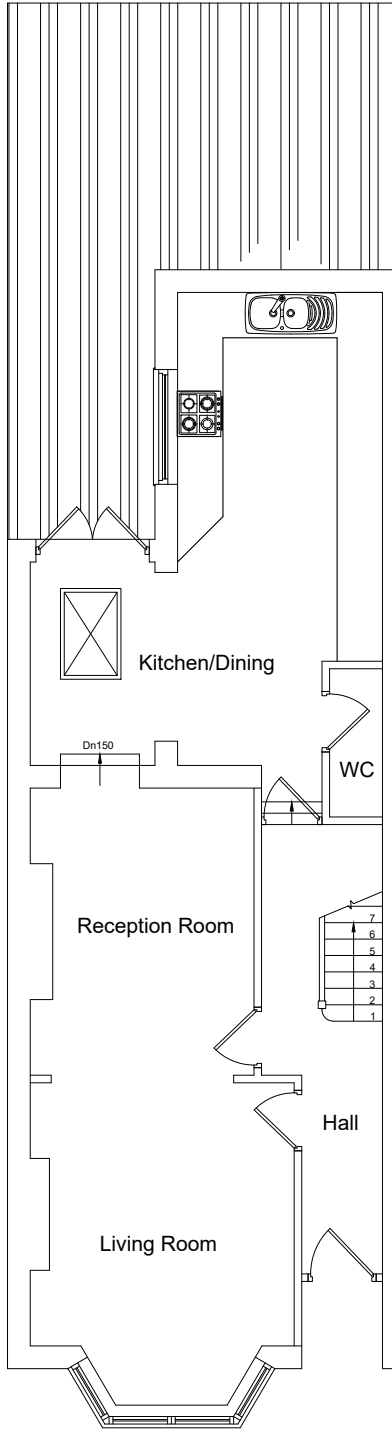

TITLE: INTERNAL ALTERATIONS, ERECTION OF DORMER TO EXISTING LOFT ROOM AND SINGLE DWELLING INTO 6 BED HMO USE

NAME : WORKING BRICKS LTD.  
ADDRESS : 56 Kent Road  
Gravesend  
DA11 0SZ

Tel : 020 3620 2355  
Fax: 020 8425 1312

Web : [www.arccidesigns.com](http://www.arccidesigns.com)  
Email: [admin@arccidesigns.com](mailto:admin@arccidesigns.com)

Notes:  
• This Drawing is Copyright of ARCCI DESIGNS and may not be reproduced or copied, in whole or in part, without express permission.  
• Contractor/Builder to check all dimension on site, Before commencement of any works. Figured dimension only to be used.  
• All work shall comply with the latest Building Regulations & be to the satisfaction of the L. Authority.  
• Materials shall be suitable for the purpose for which they are used & the quality shall not be lower than that defined in the relevant British standard.

Drg No : AD/24/KEN56/BN00   Scale : 1:100   Drwn By: ST   Date : 15.07.2024   Page : 1 of 4