





EXISTING BLOCK PLAN scale 1:500



proposed conversion
shown hatched

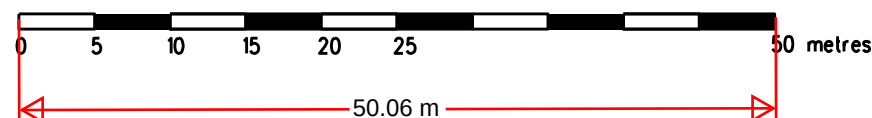

PROPOSED BLOCK PLAN scale 1:500

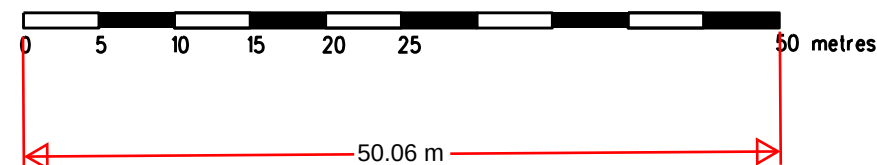

REVISION	DATE
ARCHITECT	
TA ARCHITECTS 11 JOYDENS WOOD ROAD BEXLEY KENT DA5 2HS Tel 07905 130591 ta140256@googlemail.com	
JOB	
PROPOSED GARAGE CONVERSION AT 30 BIDDENDEN WAY ISTEAD RISE KENT DA13 9DF	
DRAWING	
EXISTING & PROPOSED SITE BLOCK PLANS	
SCALE	DATE
1: 500 AT A3	JULY 2024
DRAWING NO.	
DJ/02	